




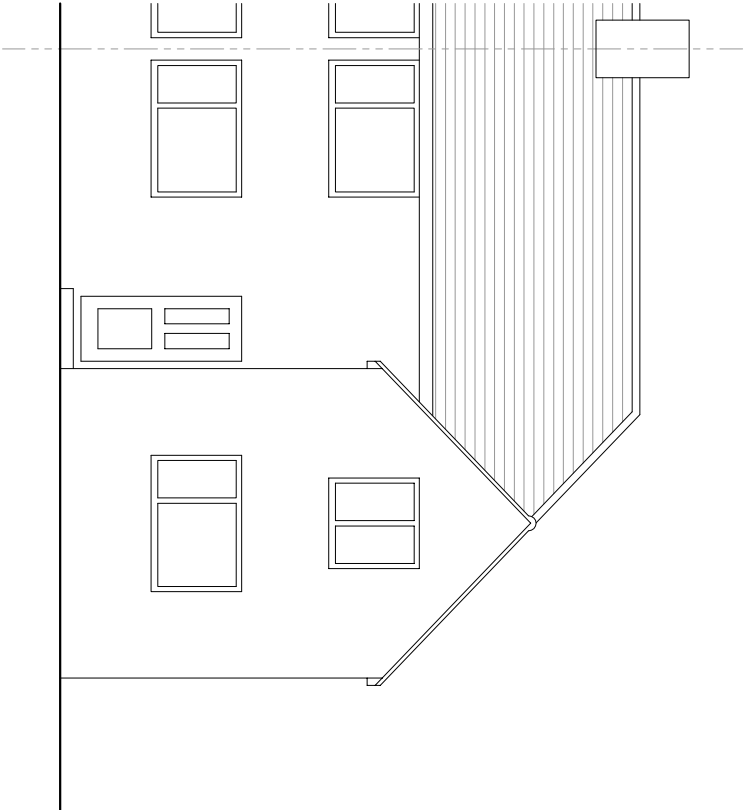

Front Elevation (West) @ 1:100

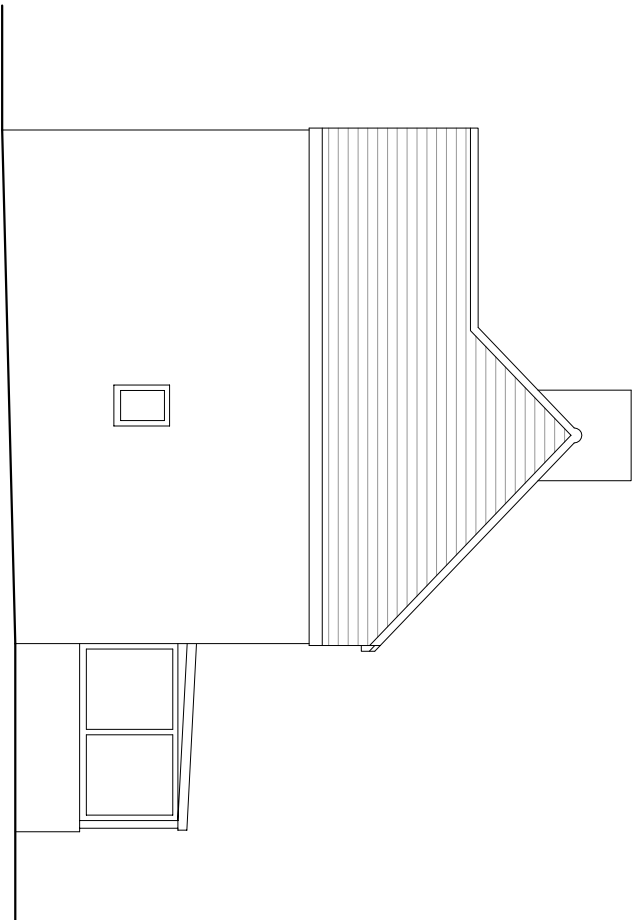

Side Elevation (South) @ 1:100

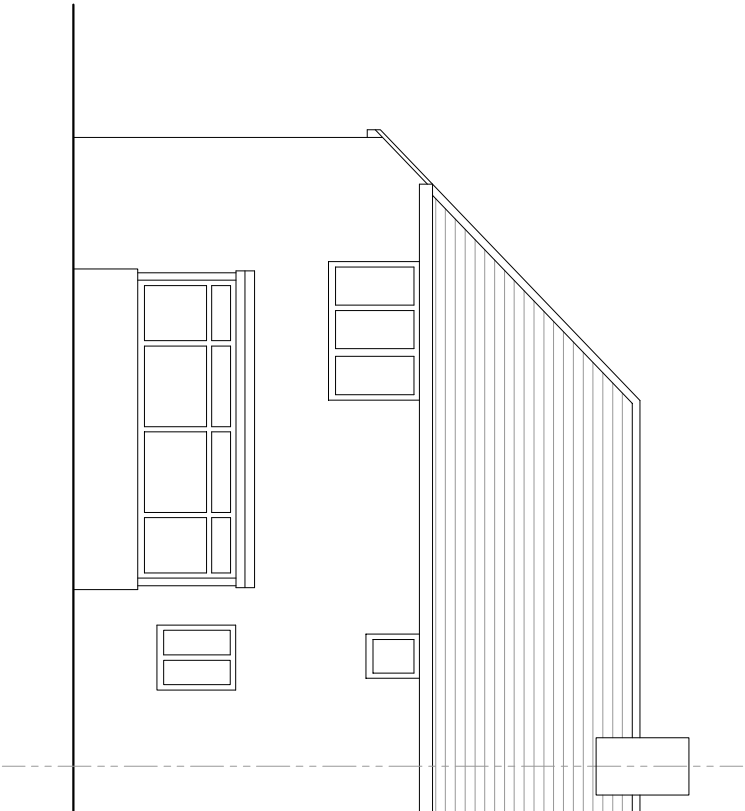

Rear Elevation (East) @ 1:100



Rev		Description		Date	
Job Reference:		Client:		Drawing Title:	
3 No New Units		Steven Cook		Elevations	
51 Falkland Avenue				as Existing	
Littlehamton					
BN17 6AB					
Scale: 1:100 @ A3	Dwg No: 160/02	Drawn:	Date: 05.01.20		

All dimensions to be checked on site.

This drawing should be approved by Local Authority Planning/Building Control or other appropriate checking authority prior to commencement of work.

This drawing should not be reproduced without the prior consent of the author