




*Front Elevation (West) @ 1:100*

Two storey side extension,  
planning permitted on 4 July  
2018 Ref: LU/113/18/HH

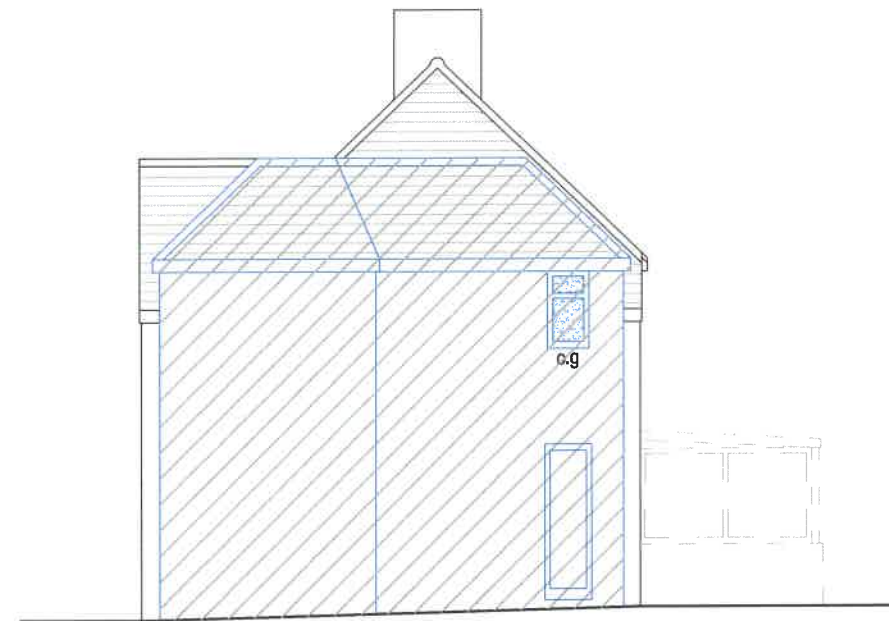

*Side Elevation (South) @ 1:100*



*Rear Elevation (East) @ 1:100*

Two storey side extension,  
planning permitted on 4 July  
2018 Ref: LU/113/18/HH

0 1 2 3 5m 10m  
Scale 1:100

| A   | Side Elevation (south) amended | 12.01.20                                                                                   |
|---|--------------------------------|--------------------------------------------------------------------------------------------|
| Rev   | Description                    | Date                                                                                       |
| Job Reference:<br><b>3 No New Units</b><br><b>51 Falkland Avenue</b><br><b>Littlehamton</b><br><b>BN17 6AB</b>   |                                | Client:<br><b>Steven Cook</b><br>Drawing Title:<br><b>Elevations</b><br><b>as Proposed</b> |
| Scale: 1:100 @ A3   | Dwg No: 160/05 A               | Drawn: Date: 05.01.20                                                                      |
| All dimensions to be checked on site.<br>This drawing should be approved by Local Authority Planning/Building Control or other appropriate checking authority prior to commencement of work.<br>This drawing should not be reproduced without the prior consent of the author |                                |                                                                                            |