



NOTE  
ALL FINISHES  
TO MATCH EXISTING

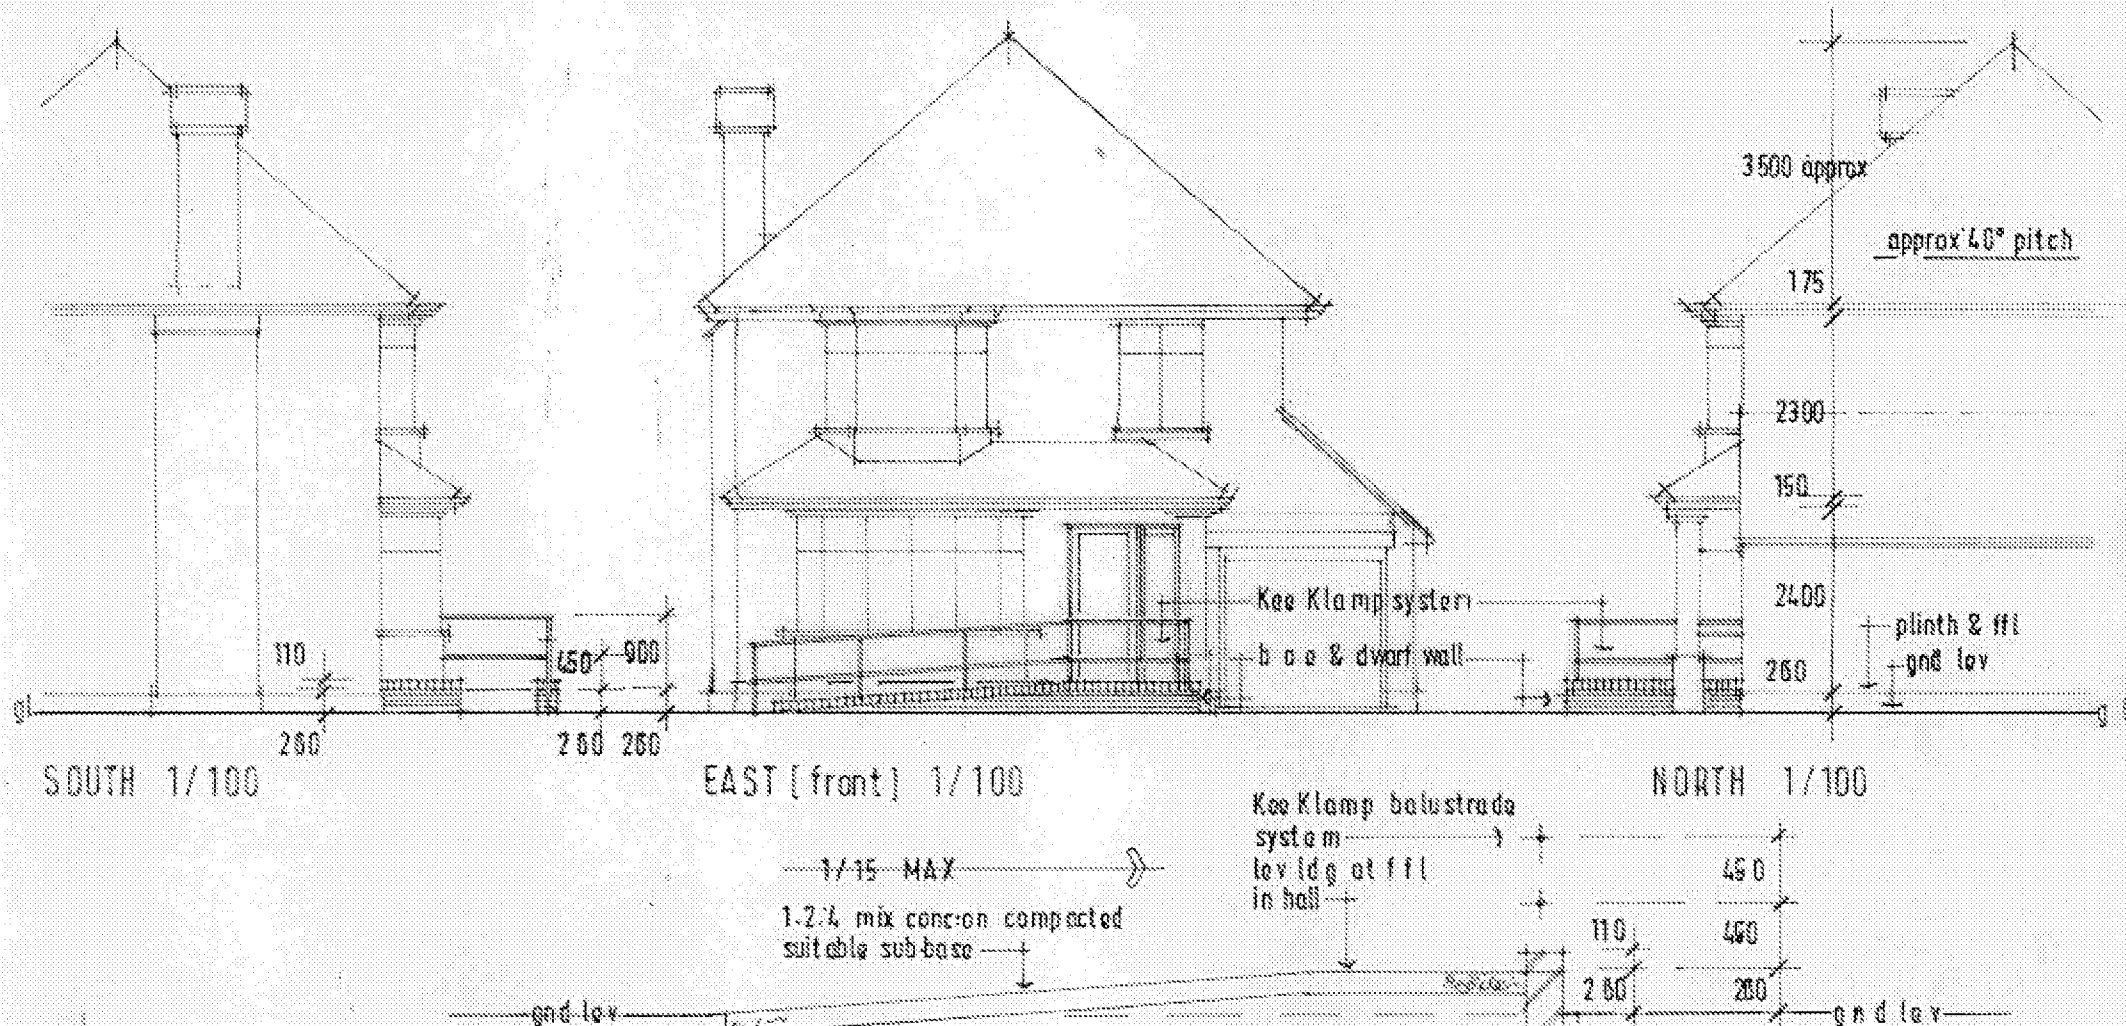


NOTE ALL CONST'N KEPT OFF EXTD  
WALL FACES 10mm


SECTION THRO' RAMP & LANDING 1/50

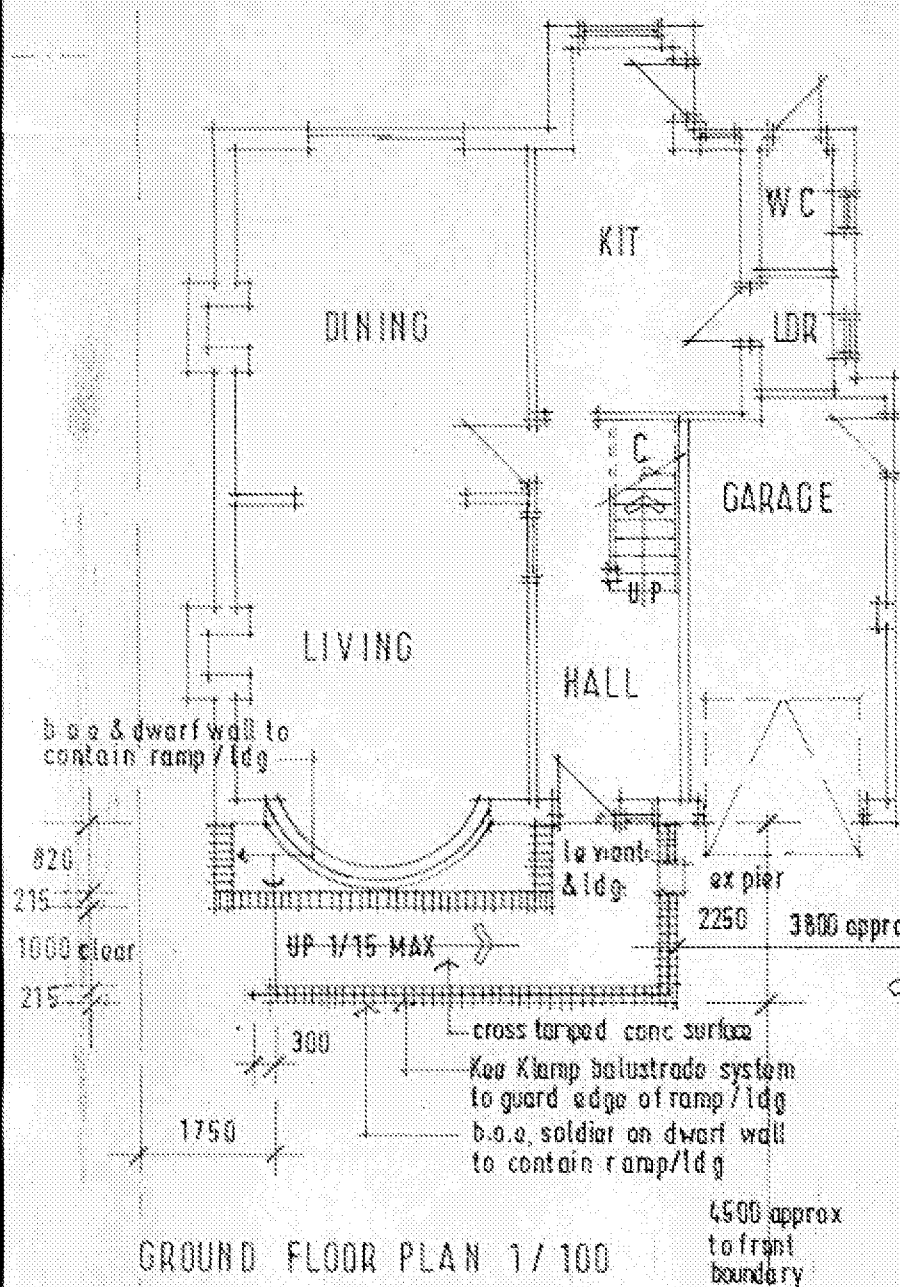

GROUND FLOOR PLAN 1/100

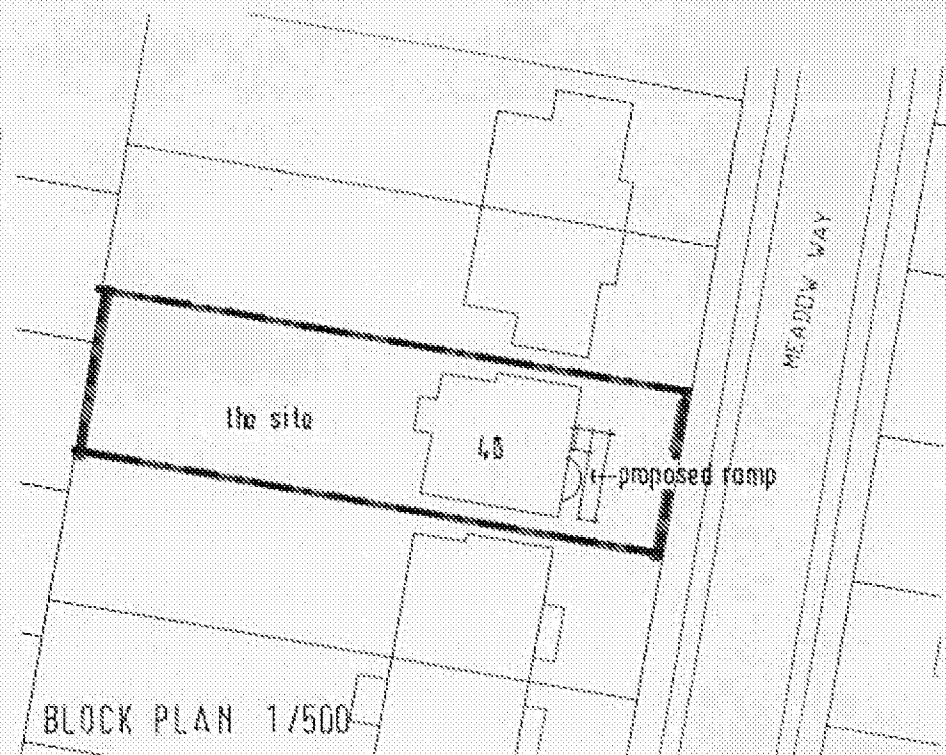

BLOCK PLAN 1/500

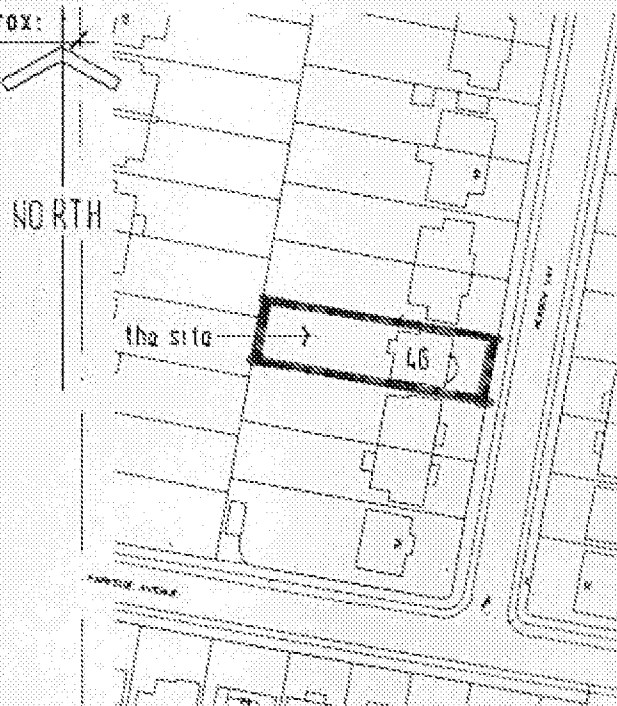

LOCATION PLAN 1/1250

TREVOR E. UNSTED LTD

35-37 SEA LAKE • BRIGHTON • WEST SUSSEX • BN16 2JG Tel: 01323 859090

Client MRS: A. WHITE.

Project PROPOSED FRONT RAMP  
46: MEADOW WAY, LITTLEHAMPTON;  
W/SUSSEX, BN 17 6BL.

Drawing PROPOSED

Scale AS SHOWN Drawing No.

Date: 5/SEP/2014 14/4167/3

Drawn: [Redacted] Revisions

Checked: [Redacted]

The contractor must check all dimensions and levels on site and no dimensions are to be scaled from drawings.

It is the contractor's responsibility to ensure compliance with all statutory authority requirements, carry out works with total regard to existing and retained structure. Works and materials to latest CP/B3.

Drawing to be read in strict accordance with engineer's information where applicable.

All structural timber C16 unless otherwise noted. All structural and external timber pressure impregnated with preservative, cut ends site wrapped with Cuprinol or similar treatment.

Local authority to witness satisfactory test on all new and affected foot/road drainage.

NOTE THIS DRAWING IS APPLICABLE ONLY  
TO THE CURRENT PLANNING APPLICATION  
FOR THE PROPOSED FRONT RAMP.