



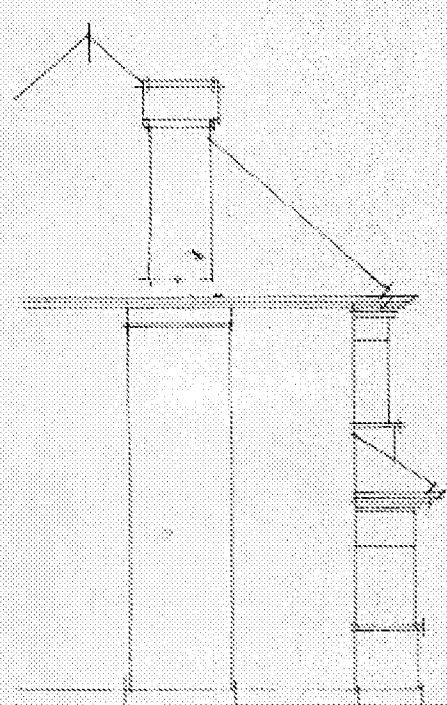

SOUTH 1/100

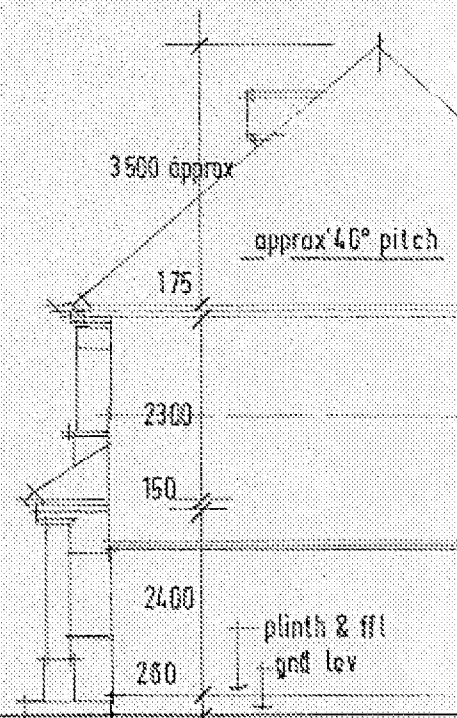


EAST [front] 1/100



NORTH 1/100

by

by

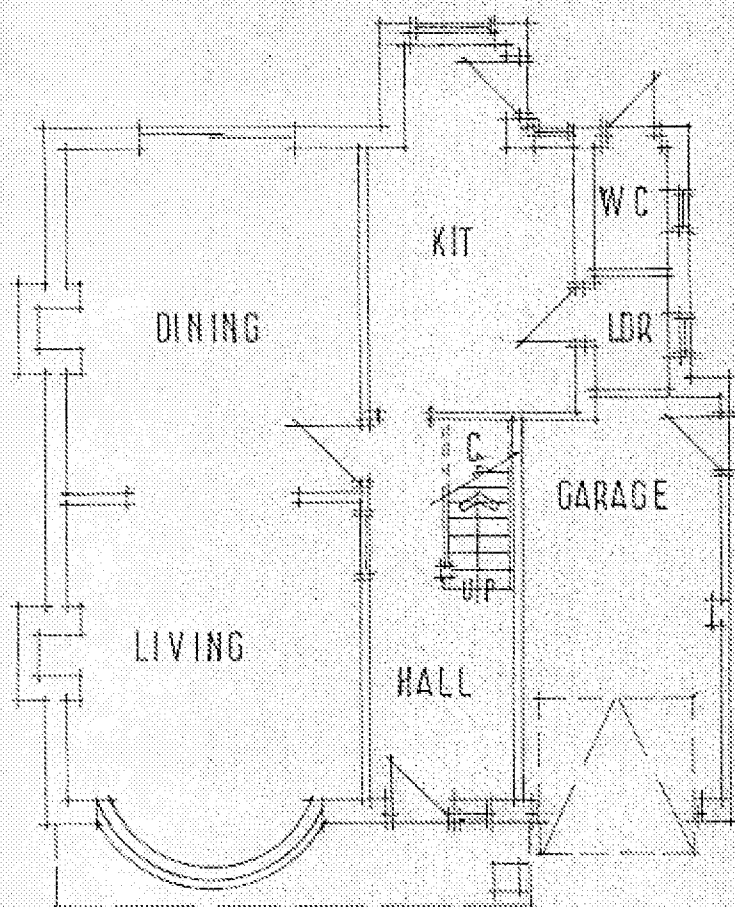

GROUND FLOOR PLAN 1/100

NOTE THIS DRAWING IS APPLICABLE ONLY
TO THE CURRENT PLANNING APPLICATION
FOR THE PROPOSED FRONT RAMP.

TREVOR E. UNSTED LTD

56-57 SEA LANE • RUSTINGTON • WEST SUSSEX • BN16 2SQ Tel: 01293 258330

Client: MRS: A. WHITE.

Project: PROPOSED FRONT RAMP
46 MEADOW WAY, LITTLEHAMPTON,
W/SUSSEX, BN 17 6BL

Drawing: EXISTING

Scale: AS SHOWN Drawing No:

Date: SEPT 2014 14/4167/2

Drawn: [Redacted] [Redacted]

Copyright: [Redacted] [Redacted] [Redacted] [Redacted] [Redacted] [Redacted] [Redacted] [Redacted] [Redacted] [Redacted]

The contractor must check all dimensions and levels on site and as dimensions are to be scaled from drawings.

It is the contractor's responsibility to ensure compliance with all statutory authority requirements, carry out works with total regard to existing and retained structure. Works and materials to latest CP/BG.

Drawing to be read in strict accordance with engineer's information where applicable.

All structural timber C18 unless otherwise noted. All structural and external timber pressure impregnated with preservative, cut ends are switched with Coping or similar treatment.

Local authority to witness satisfactory test on all new and affected foot/drainage.