




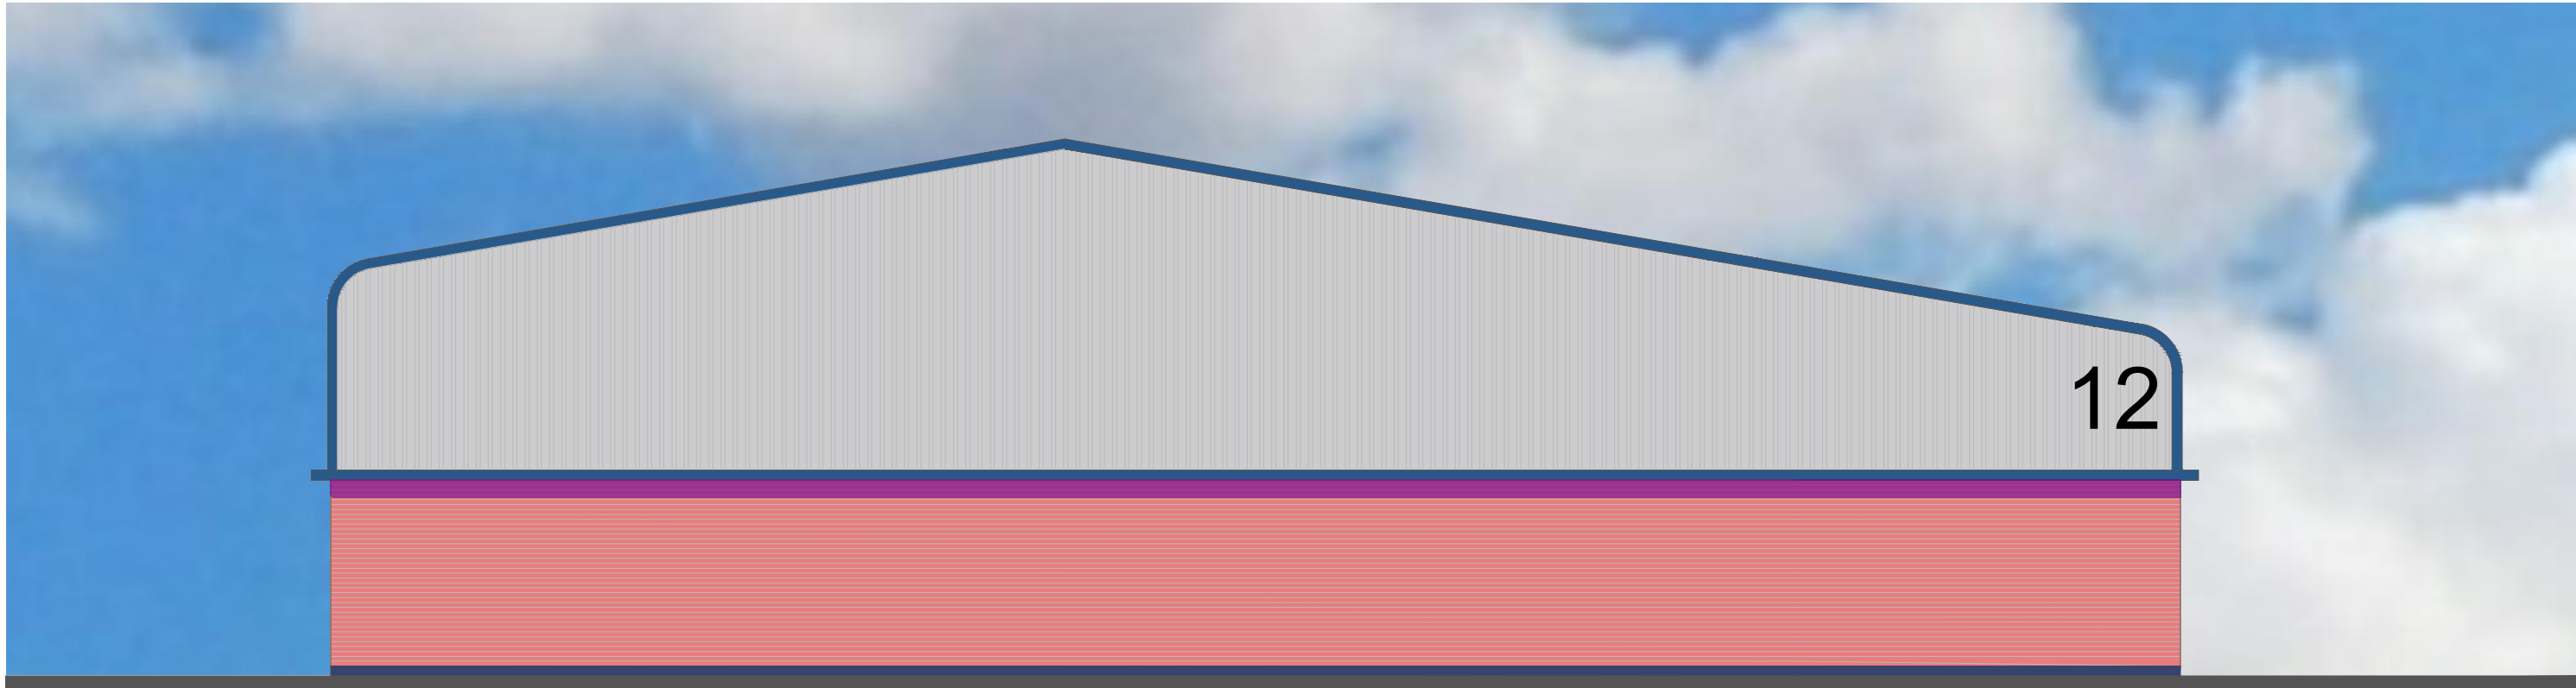

NORTH ELEVATION UNIT 12

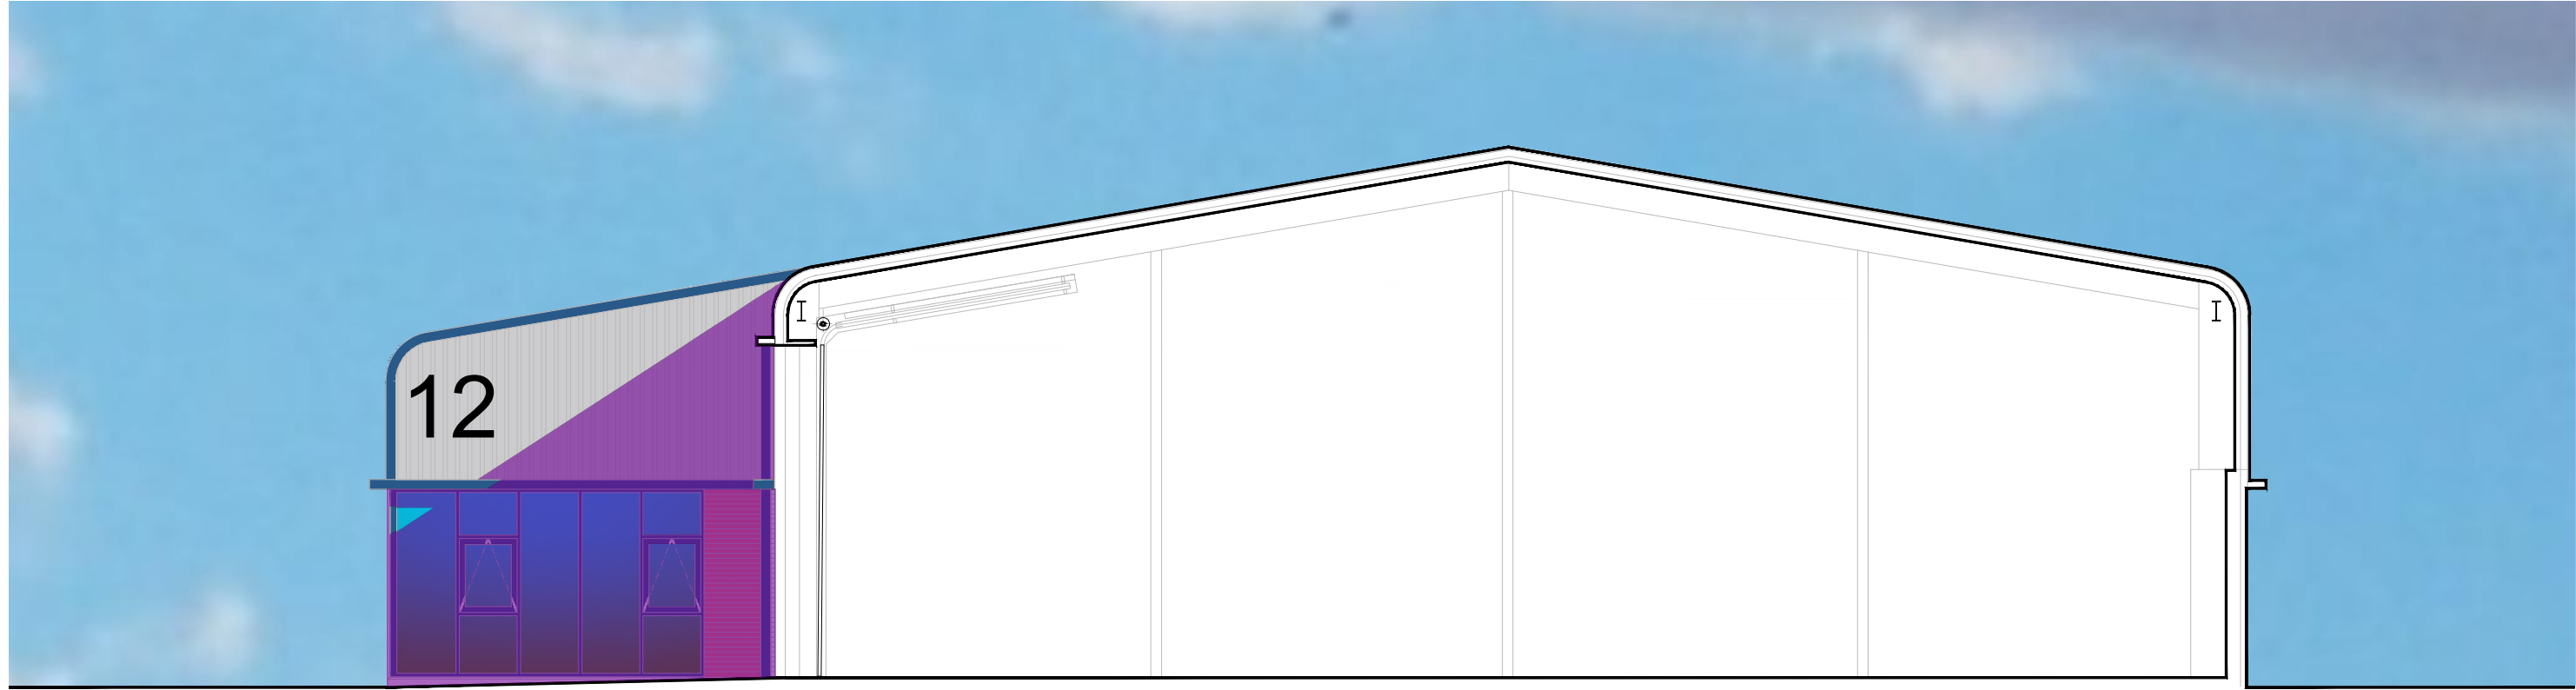

SECTION UNIT 11

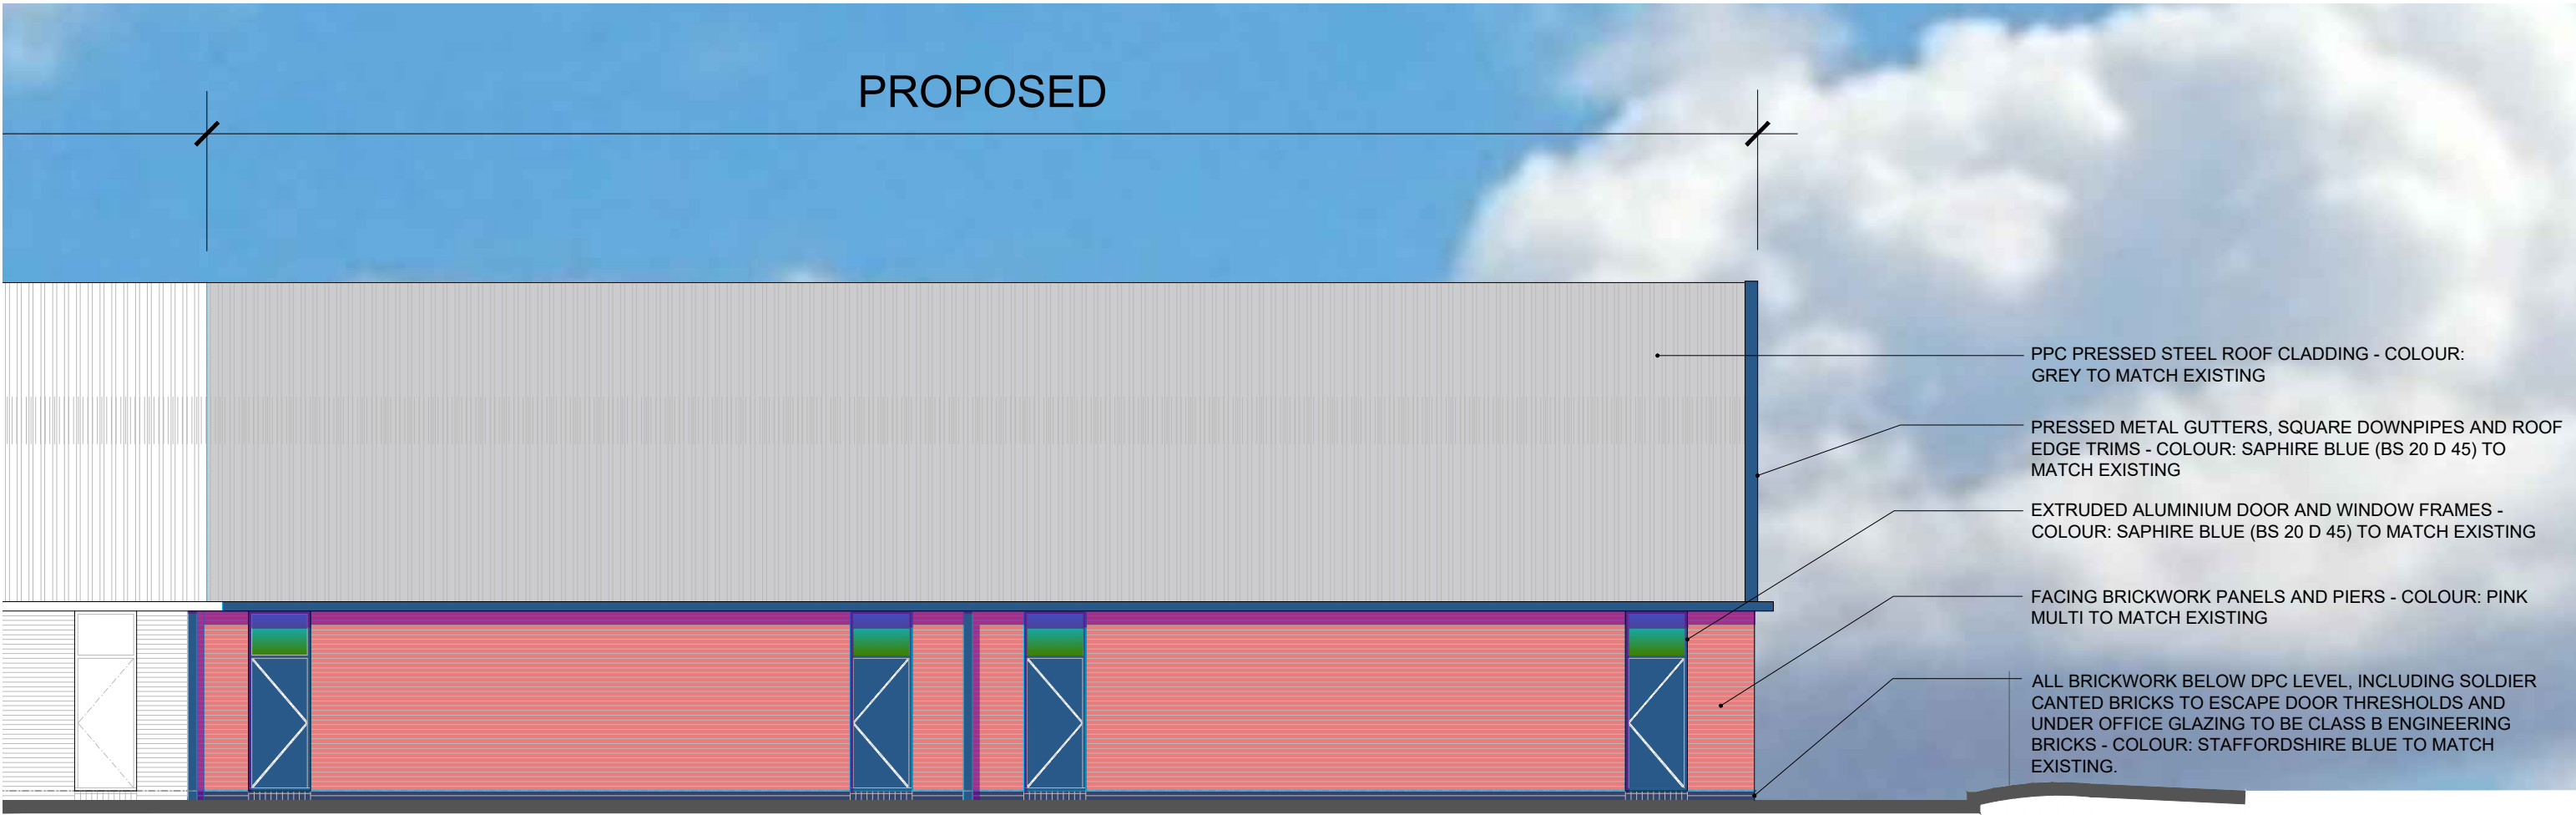


EAST ELEVATION



SECTION



EAST ELEVATION

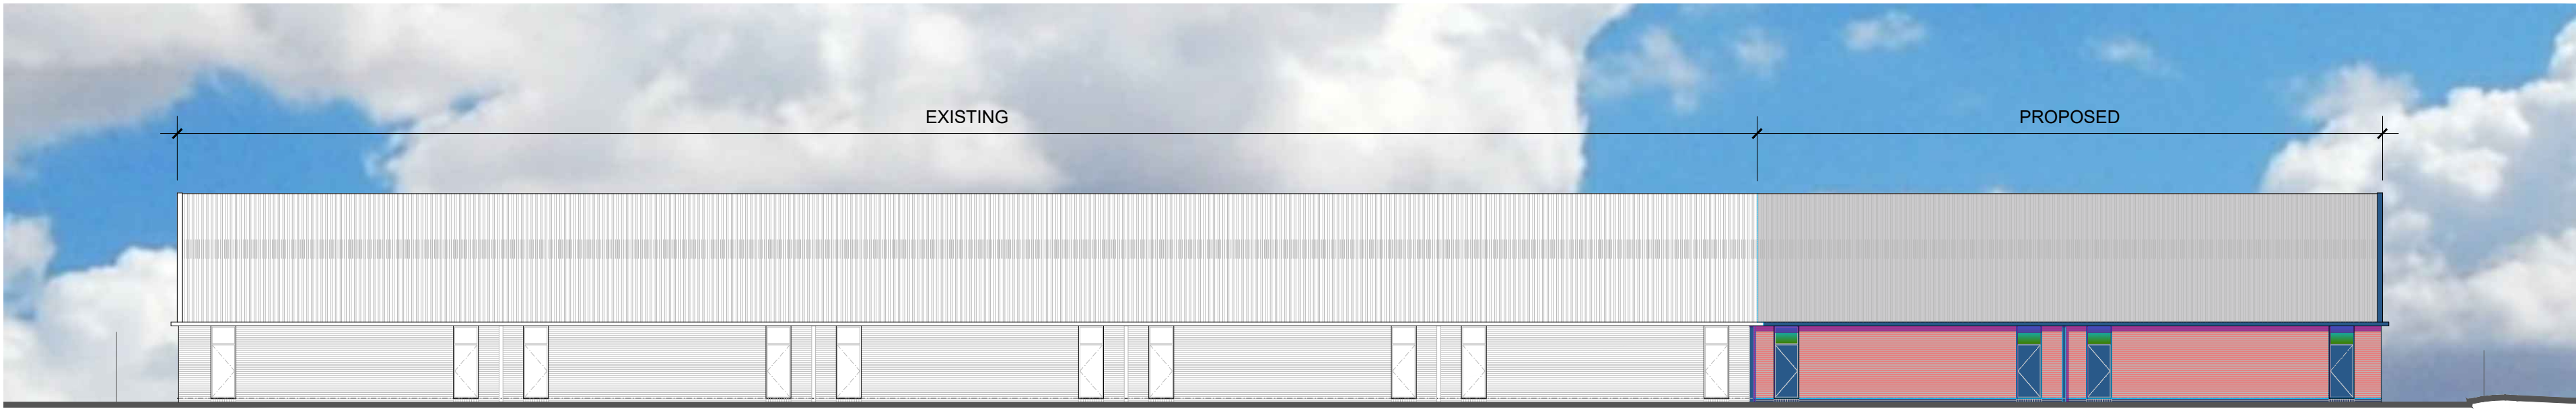

EAST ELEVATION

EAST ELEVATION

REV A PROPOSED UNITS 11-14 HANDED 02.08.19 CS

REV DESCRIPTION DATE INITIAL  
STAGE:

PLANNING

**CS2** CHARTERED SURVEYORS  
CS2 4 Bridgewater House, Queensbridge,  
Northampton, NN4 7BF  
T 01604 603030  
E csharp@CS2.co.uk

PROJECT:

MINSTER COURT, COURTICK LANE,  
LITTLEHAMPTON. BN17 7RN

TITLE:  
PROPOSED ELEVATIONS AND  
SECTION - UNITS 6-12  
(UNITS 1-5 AND 13-14 HANDED)

DRAWN: CS CHECKED: LS DATE: 07/08/2019

SCALE: 1:100 & 1:200 @ A1 DRAWING NO. 1054486/P04 REV: A