




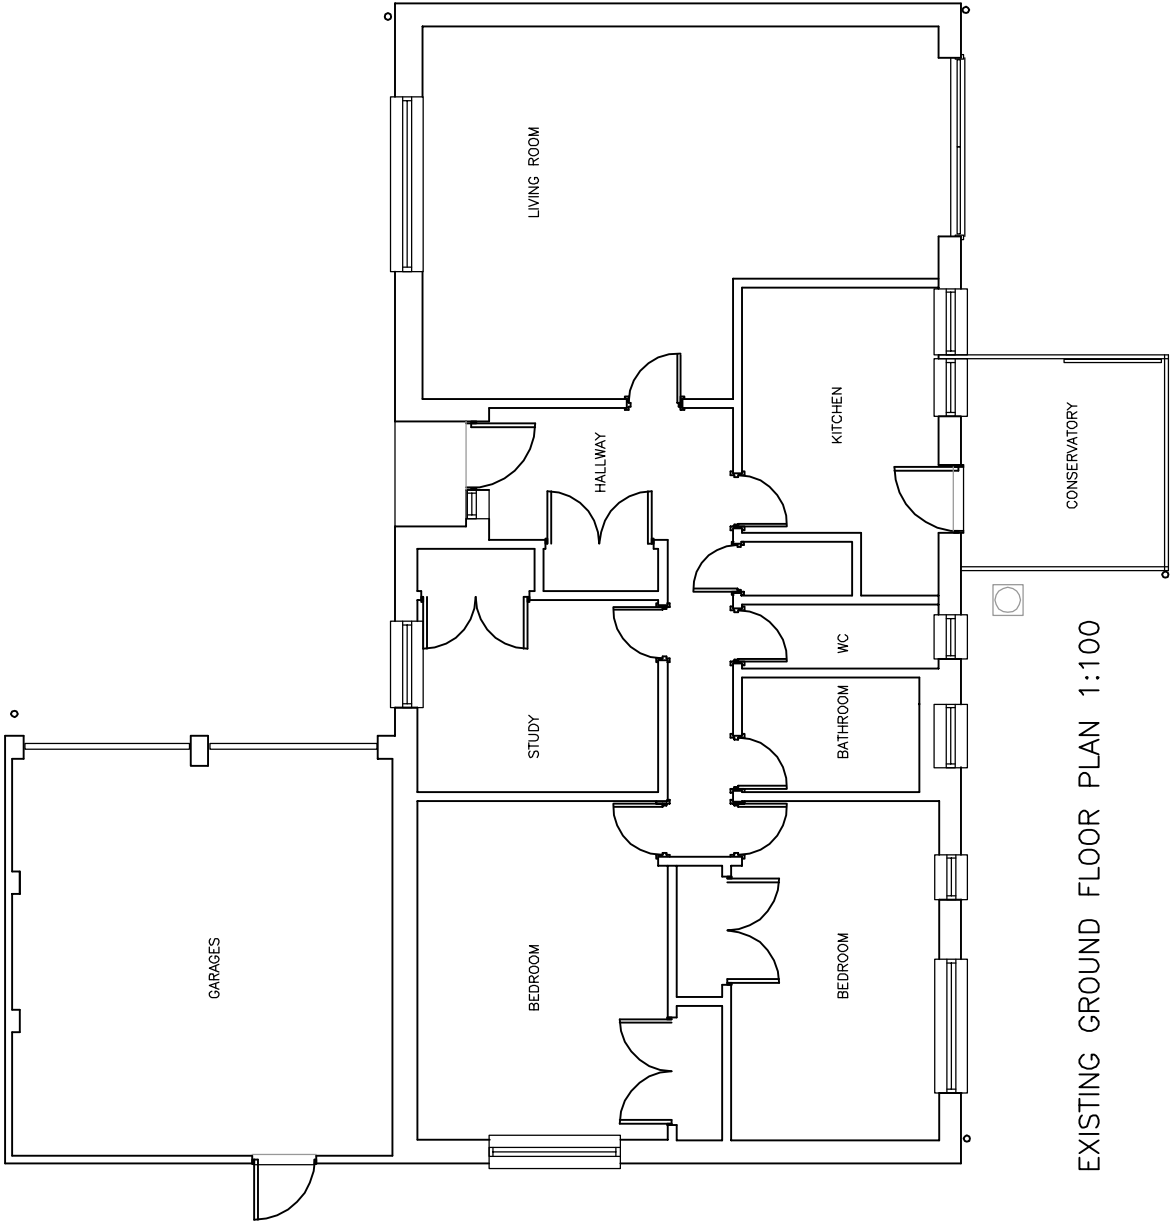


EXISTING GROUND FLOOR PLAN 1:100

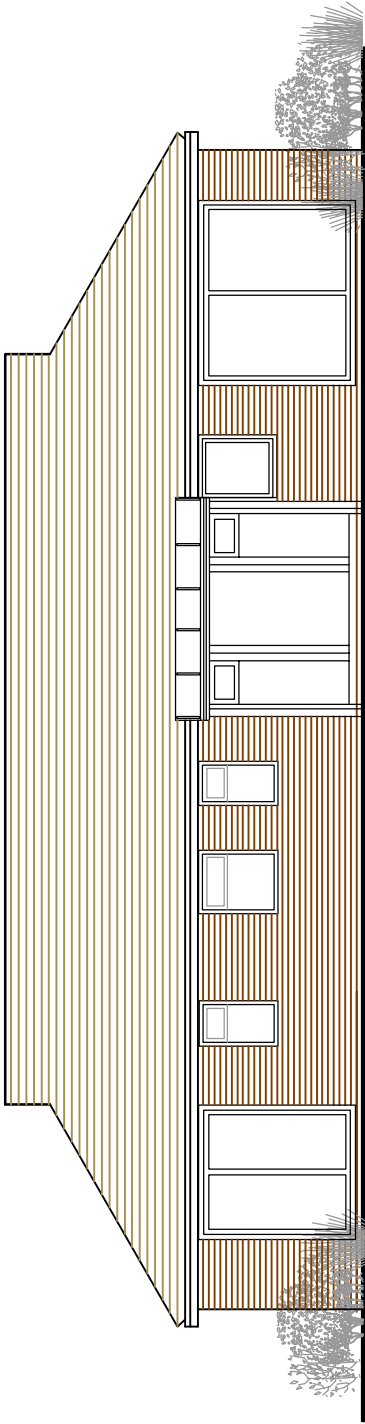


EXISTING SOUTH ELEVATION 1:100

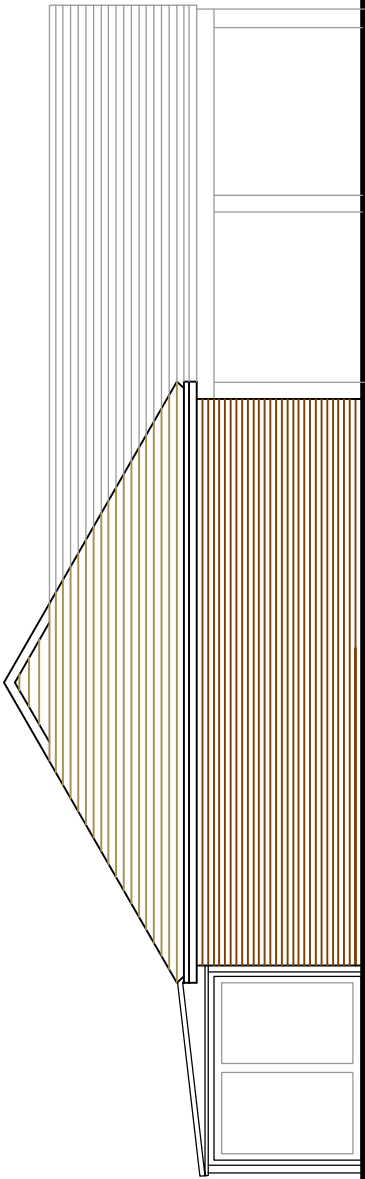


EXISTING EAST ELEVATION 1:100

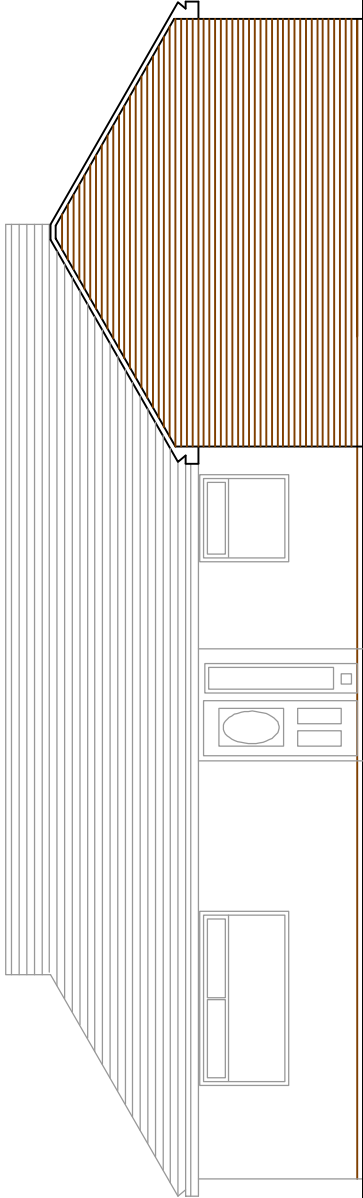

EXISTING NORTH ELEVATION 1:100

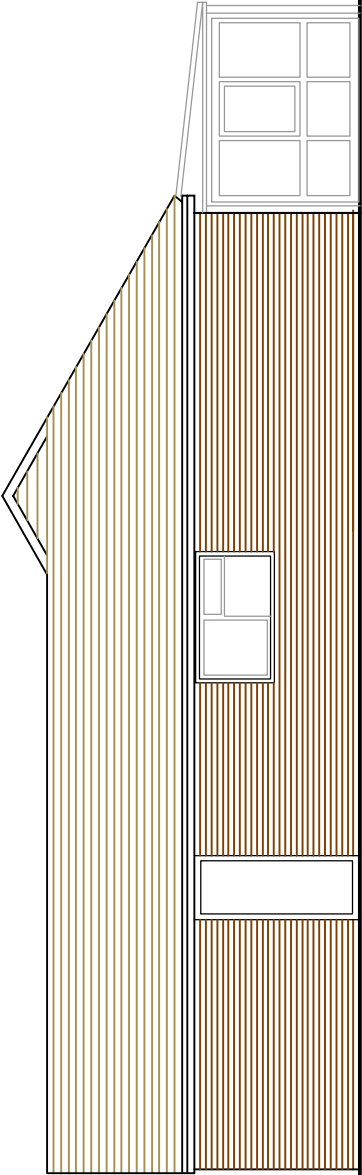

EXISTING WEST ELEVATION 1:100

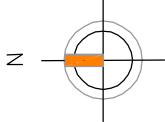

Amdesign
ARCHITECTURE DESIGN DEVELOPMENT
Leeza Aldis-Hobbs ARB RIBA SPAB
Job: 07756 329400
E-mail: leeza@amdesignltd.co.uk

PROJECT
**78 WESTLANDS
RUSTINGTON
WEST SUSSEX
BN16 3NW**
PROJECT STAGE
PI ANNING

DRAWING
EXISTING PLANS
DRAWING No
301/02
SCALE 1:100
DATE 2019
REVISION
DRAWN
CHECKED
LA

LETTER	REVISION	DATE

This scheme is subject to town planning and all other necessary consents. All dimensions and levels to be checked on site. This drawing is to be read in conjunction with other relevant drawings and documents. Report all discrepancies to the Architect before work commences.