

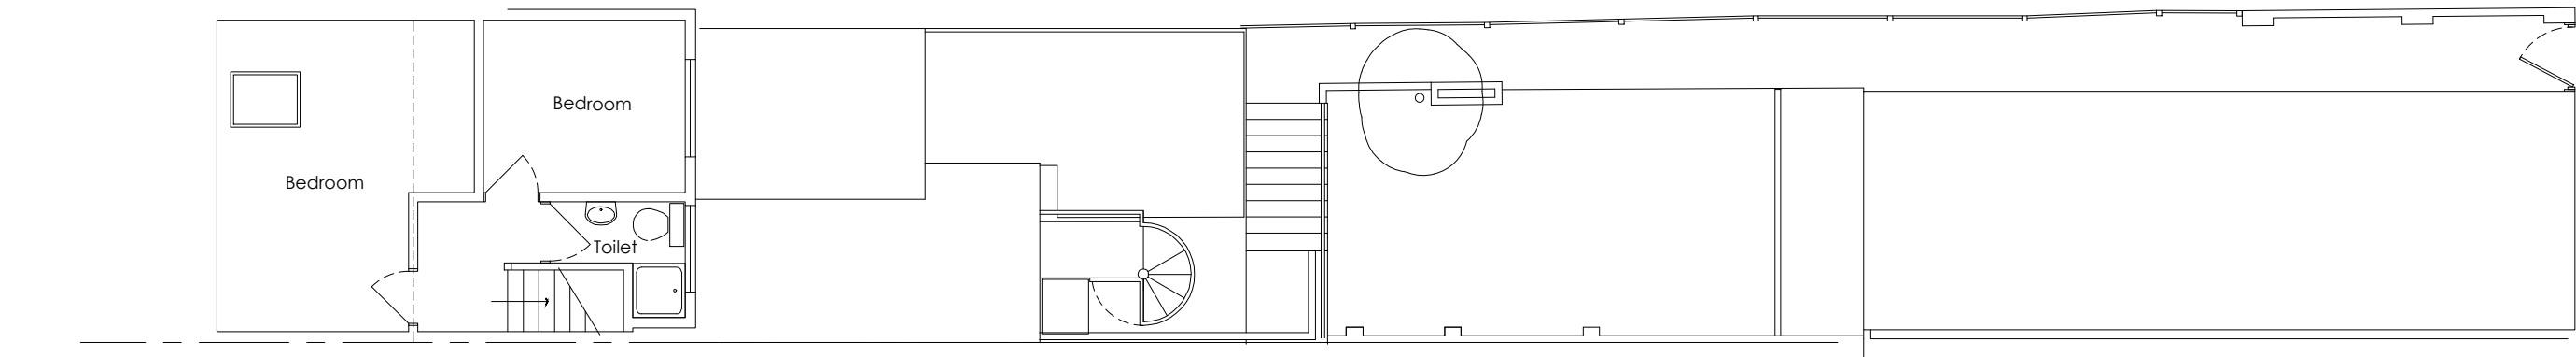



NOTE
DO NOT SCALE FROM THIS DRAWING. ALL DIMENSIONS
RELATING TO SUB-CONTRACTORS OR SUPPLIERS WORK MUST
BE CHECKED AND AGREED BETWEEN THE GENERAL
CONTRACTOR AND THE SUB-CONTRACTORS AND SUPPLIERS.
ALL DIMENSIONS ARE IN MILLIMETRES. IF IN DOUBT ASK THIS
DRAWING MAY BE SCALED FOR PLANNING PURPOSES ONLY. ALL
WORKS OR MATERIALS INDICATED ON THE DRAWING ARE TO BE
TO THE LATEST BRITISH STANDARDS AND ARE TO BE CARRIED
OUT IN ACCORDANCE WITH THE RELEVANT CODES OF PRACTICE
OR RECOGNIZED TRADE ASSOCIATION RECOMMENDATIONS
AND PUBLICATIONS. © THIS DRAWING IS THE COPYRIGHT OF
FUNNELL DESIGN PARTNERSHIP LTD.

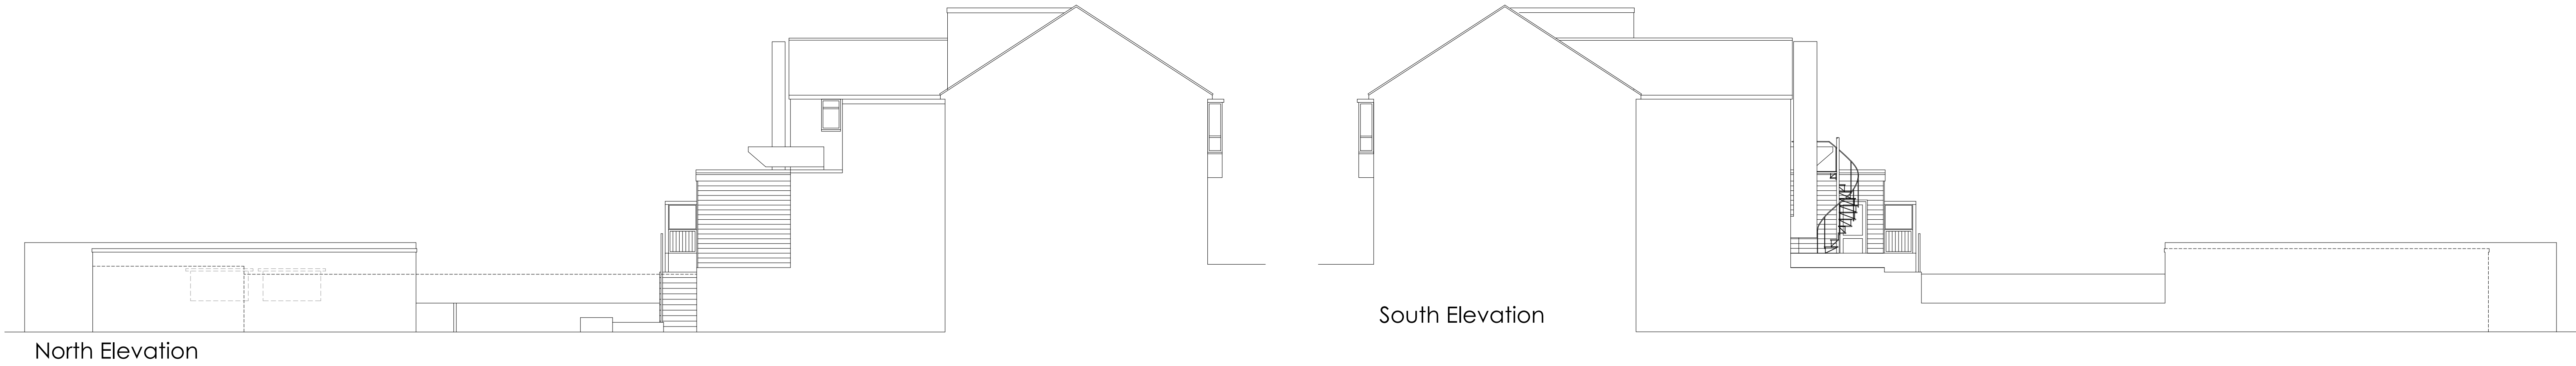


Second Floor Plan

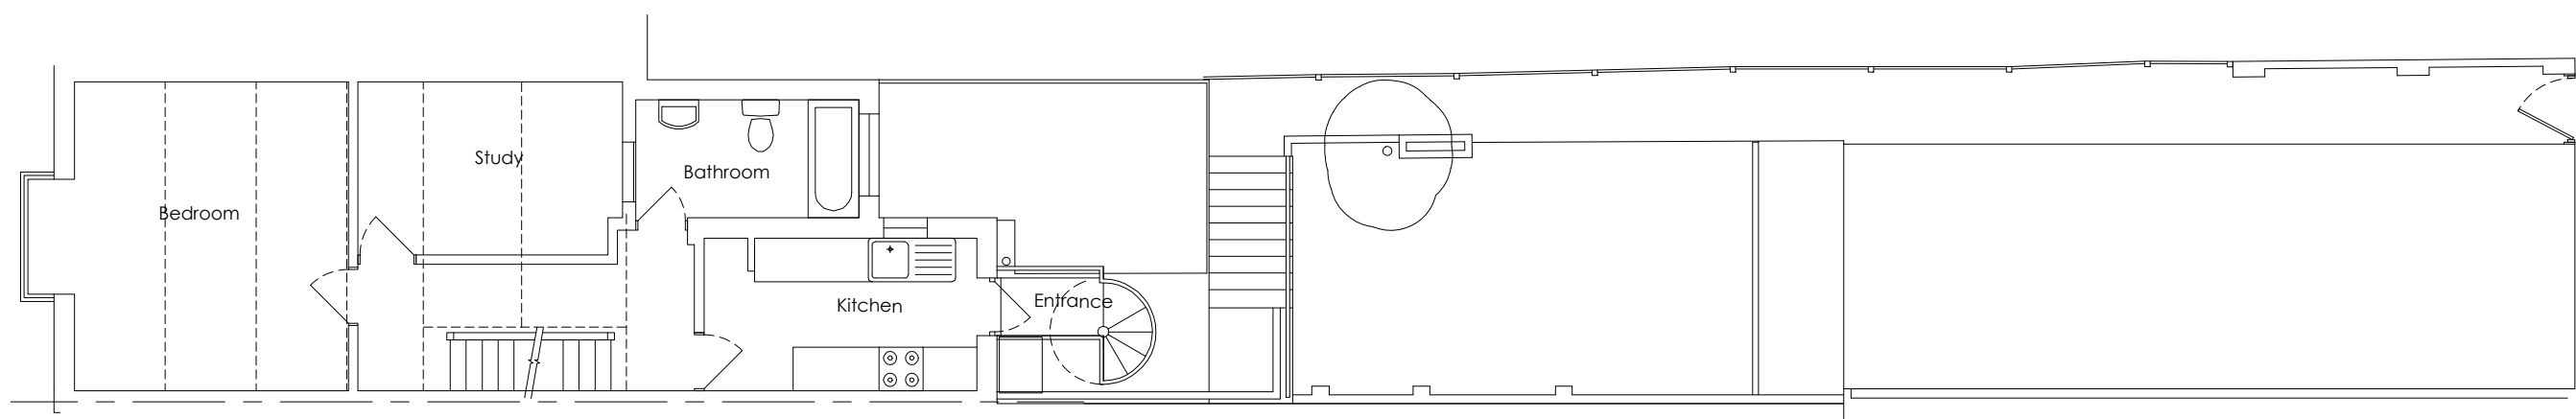

First Floor Plan

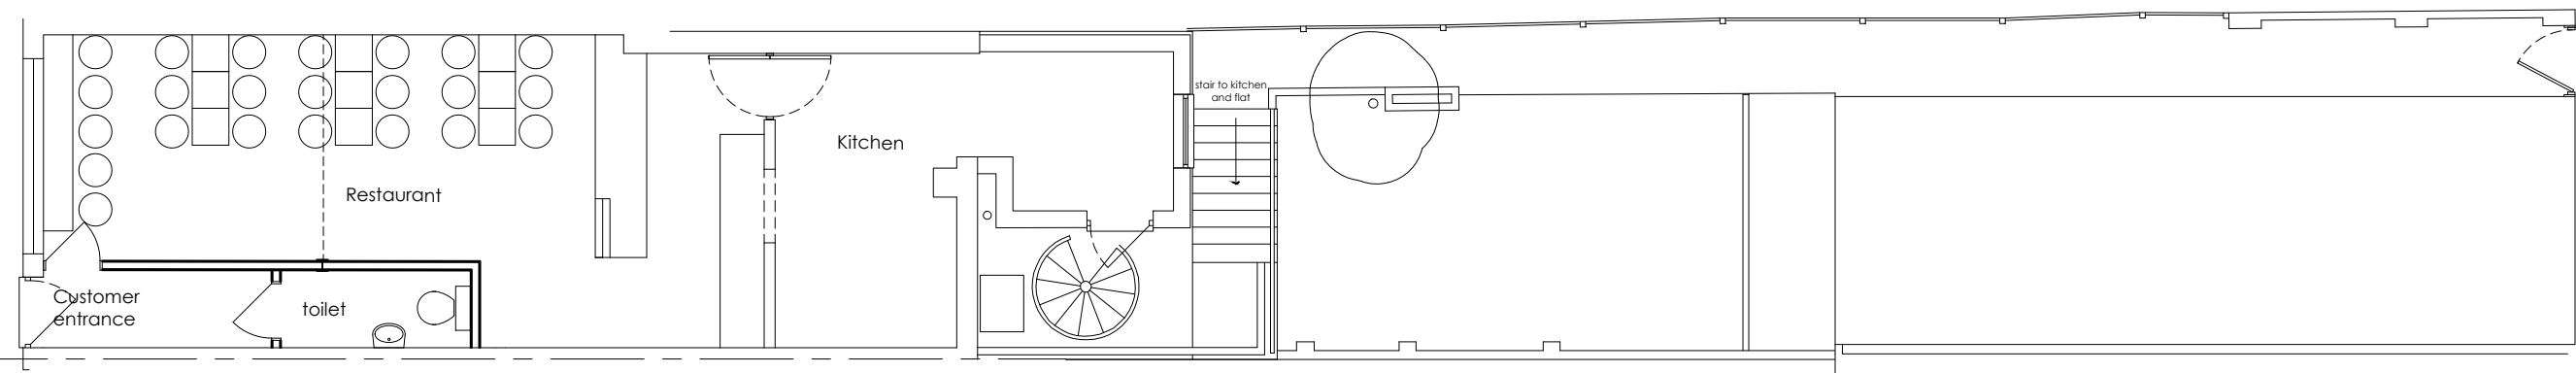

Ground Floor Plan

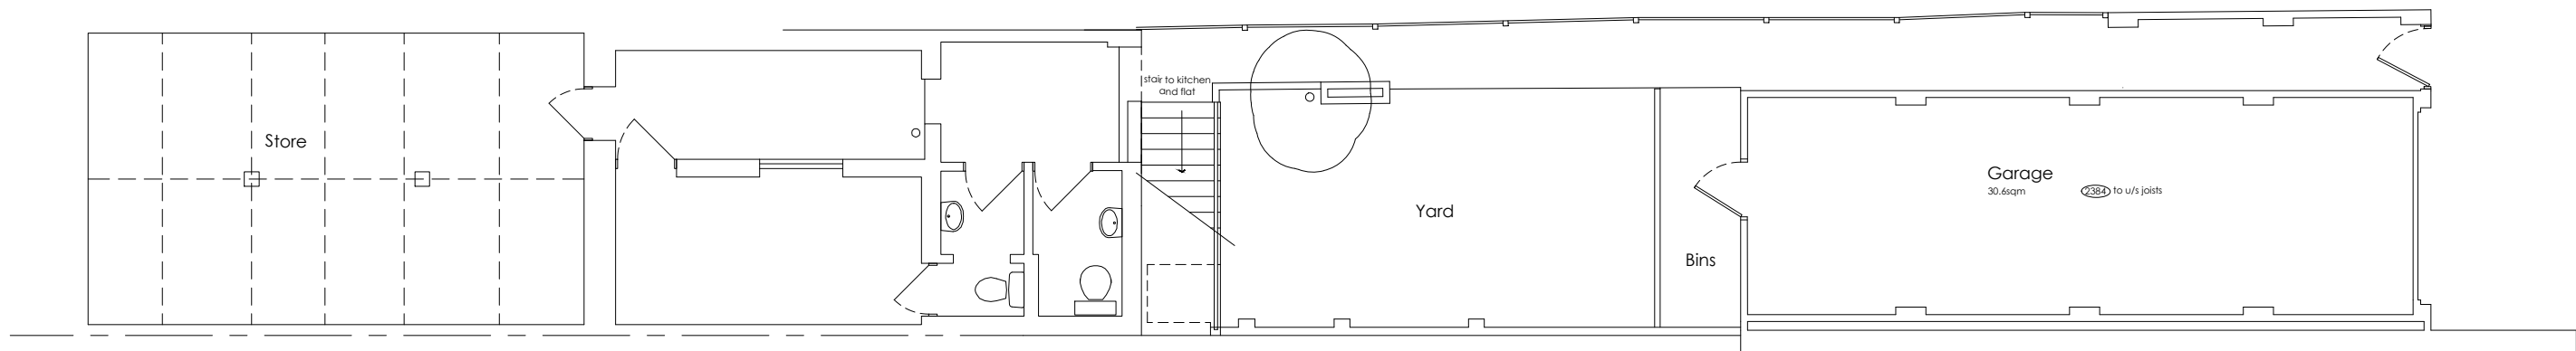

Lower Ground Floor Plan



East Elevation
(with ex. Garage)

East Elevation

West Elevation



~	17/03/21	BO	Drawing created
REV	DATE	BY	DESCRIPTION



FUNNELL DESIGN PARTNERSHIP

BizSpace, Courtwick Lane, Littlehampton, BN17 7TL
T: +44 (0)1243 211250 - E: office@funnelldesign.co.uk

Client
T and I Milosavljevic

Location
51 Pier Road
Littlehampton, BN17 5LP

Drawing Title
Existing Floor Plans and Elevations

Date March 2021	Drawn By BO	Scale 1:100 @ A1
CAD file name 51 Pier Road - PLANNING Rev00.dwg		
Drawing No 2345-P-02	Revision ~	

EXISTING