



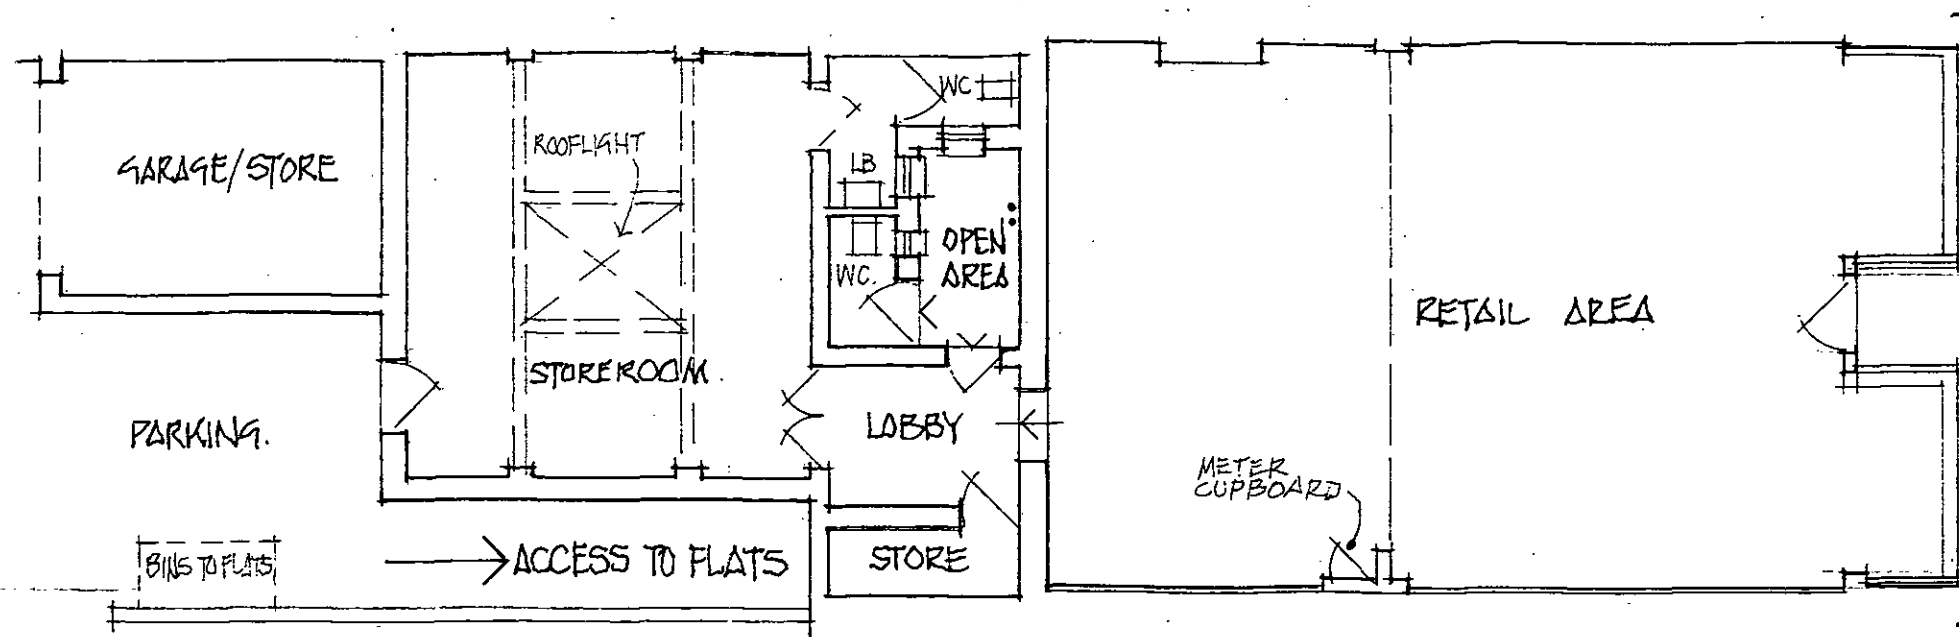


1:100 GROUND FLOOR PLAN AS EXISTING

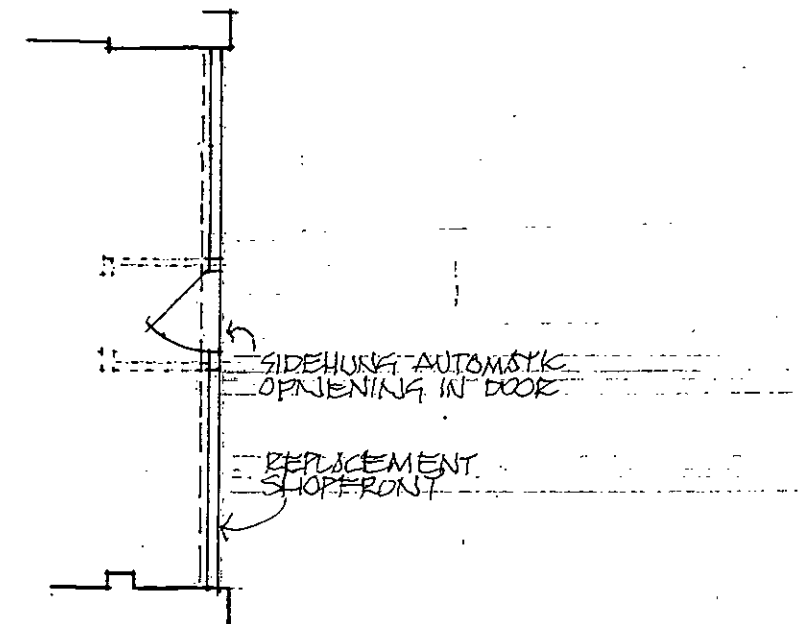

PLAN AS PROPOSED



AS EXISTING 1:50

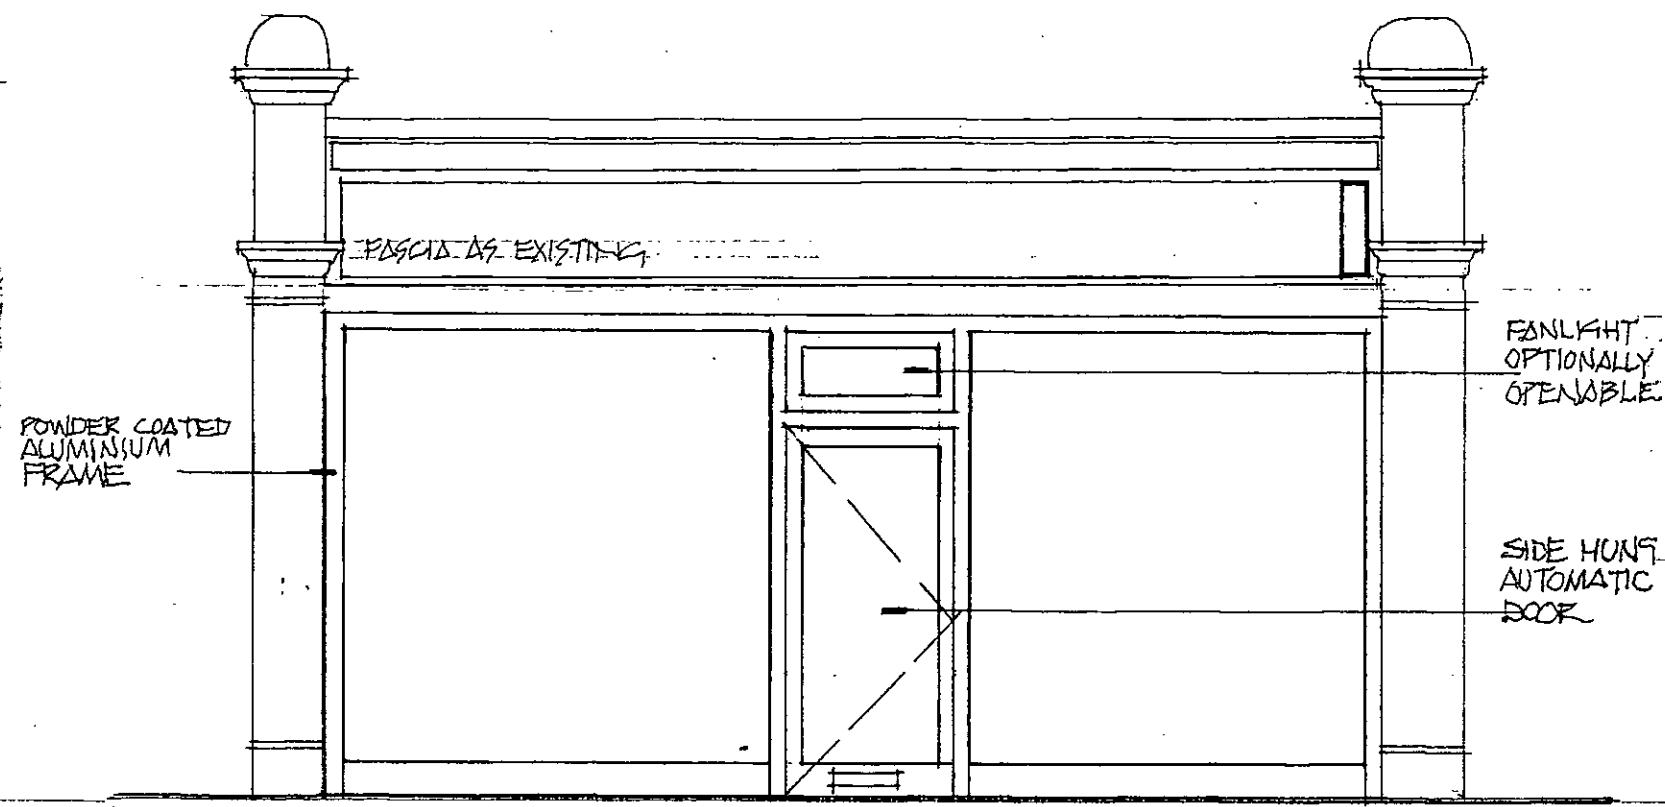

AS PROPOSED 1:50

SEE PLAN FOR CHANGE TO SHOPFRONT

PROPOSED REPLACEMENT SHOP WINDOW + DOOR

21. BEACH ROAD, LITTLEHAMPTON, SUSSEX,

GRAHAM NICOLLS LTD. BUILDING DESIGN + TECHNOLOGY. TEL / 07990 522709

SCALE / 1:50 + 1:100

DATE / 24.09.2013

DWG. NO / 020512/TP.03