


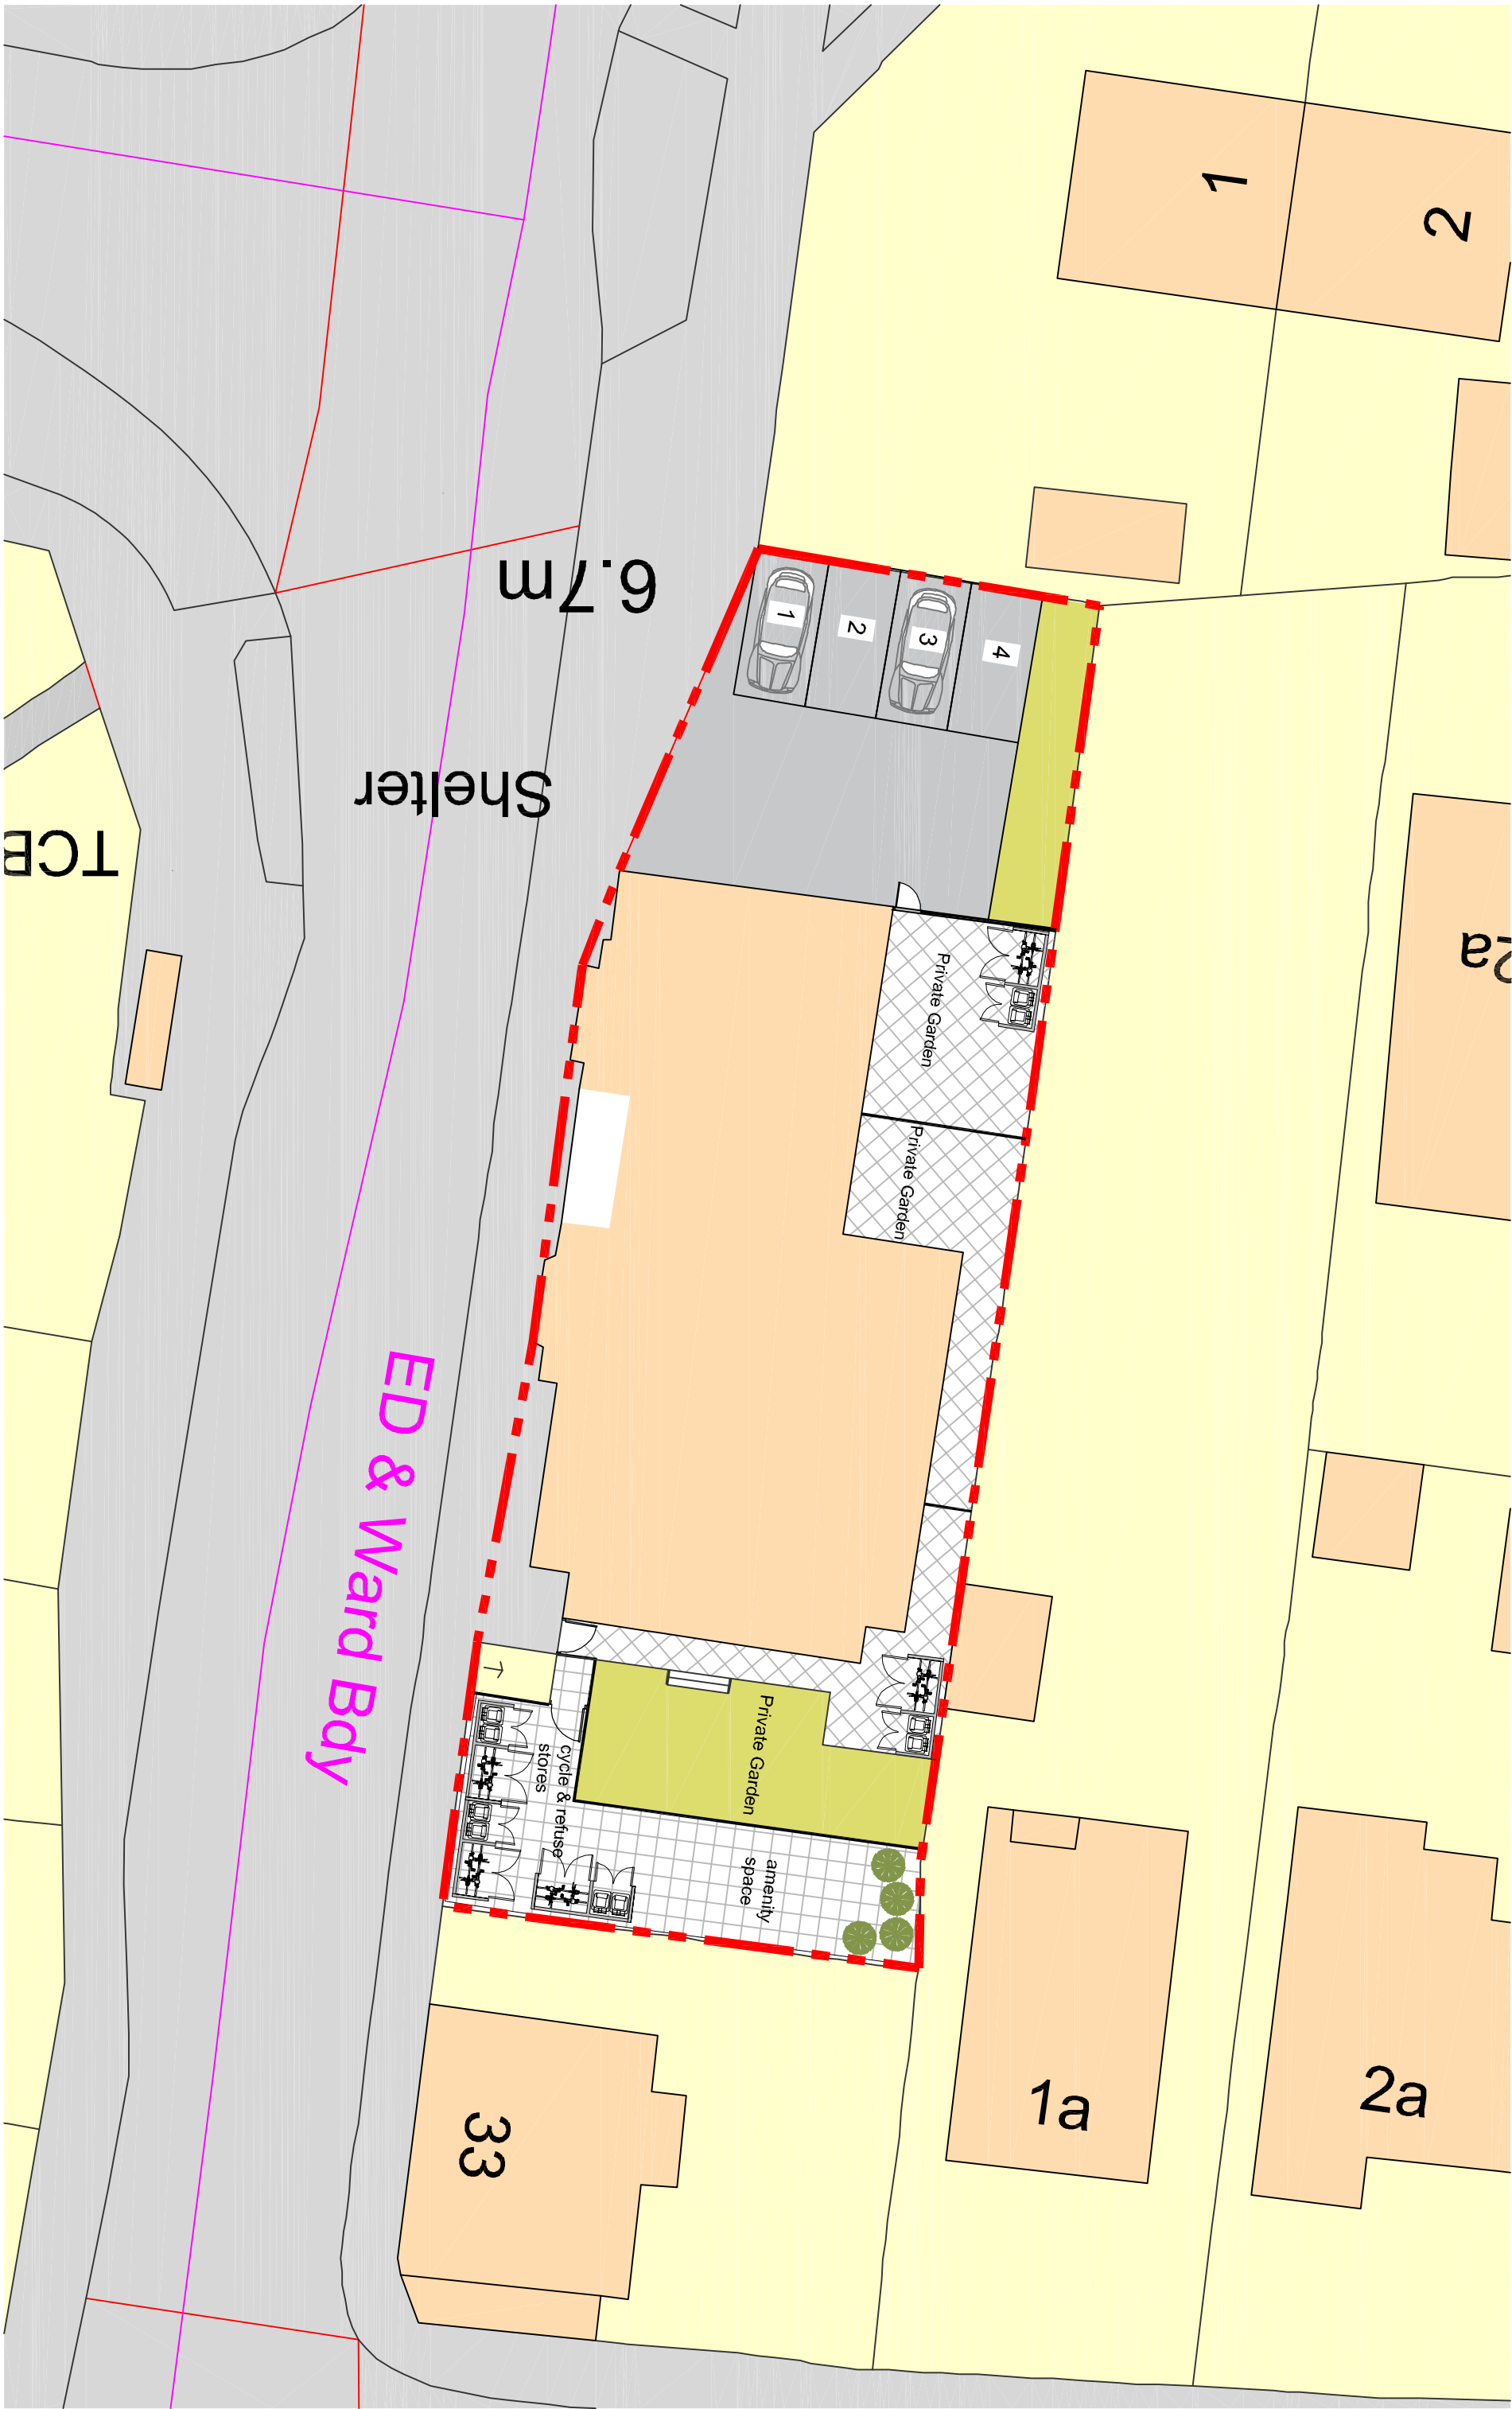

Scale in Metres
0 1 2 3 4 5 10
for 1:200

REVISION:

01 revised parking - 23-11-17

Drawing Title:

Proposed Conversion Site Plan

Project:

General Henrys
31 Horsham Rd,
Littlehampton
BN17 6BZ

Drawn By

CRF

Date
30/08/17

SHEET SIZE
A2

Approved By

Date

Drawing No.

CFA

FULL

BS

Revision:

01

Scale:

as shown


PLANNING

Chris Flint Associates Ltd


CHARTERED SURVEYORS - PROJECT MANAGERS

DEVELOPMENT CONSULTANTS

2 Emerald Close Waterhooille Huns PO7 8NZ
tel: 023 92 432484 fax: 023 92 338554
Email: chris@flintassociates.co.uk

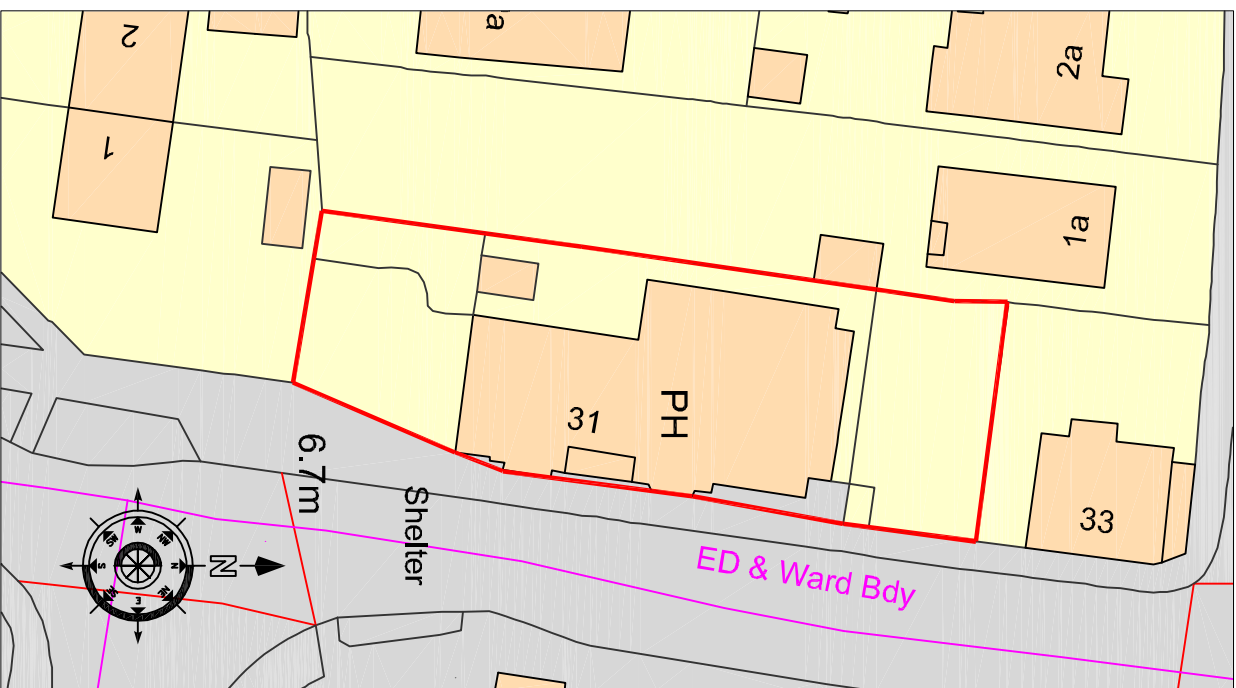

Scale in Metres
0 5 10 15 20 25
for 1:500

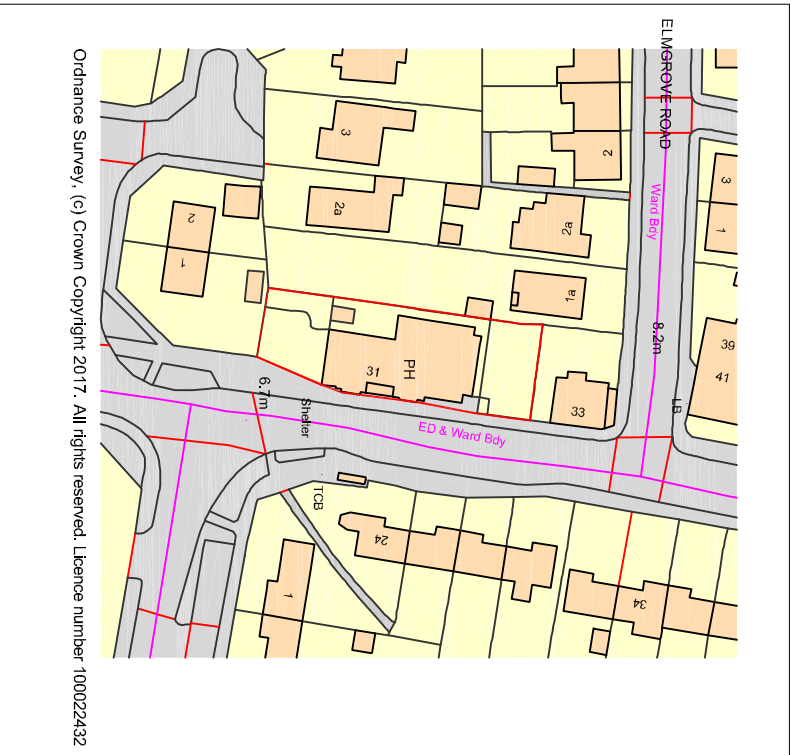

Scale in Metres
0 10 20 30 40 50 60
for 1:1250