



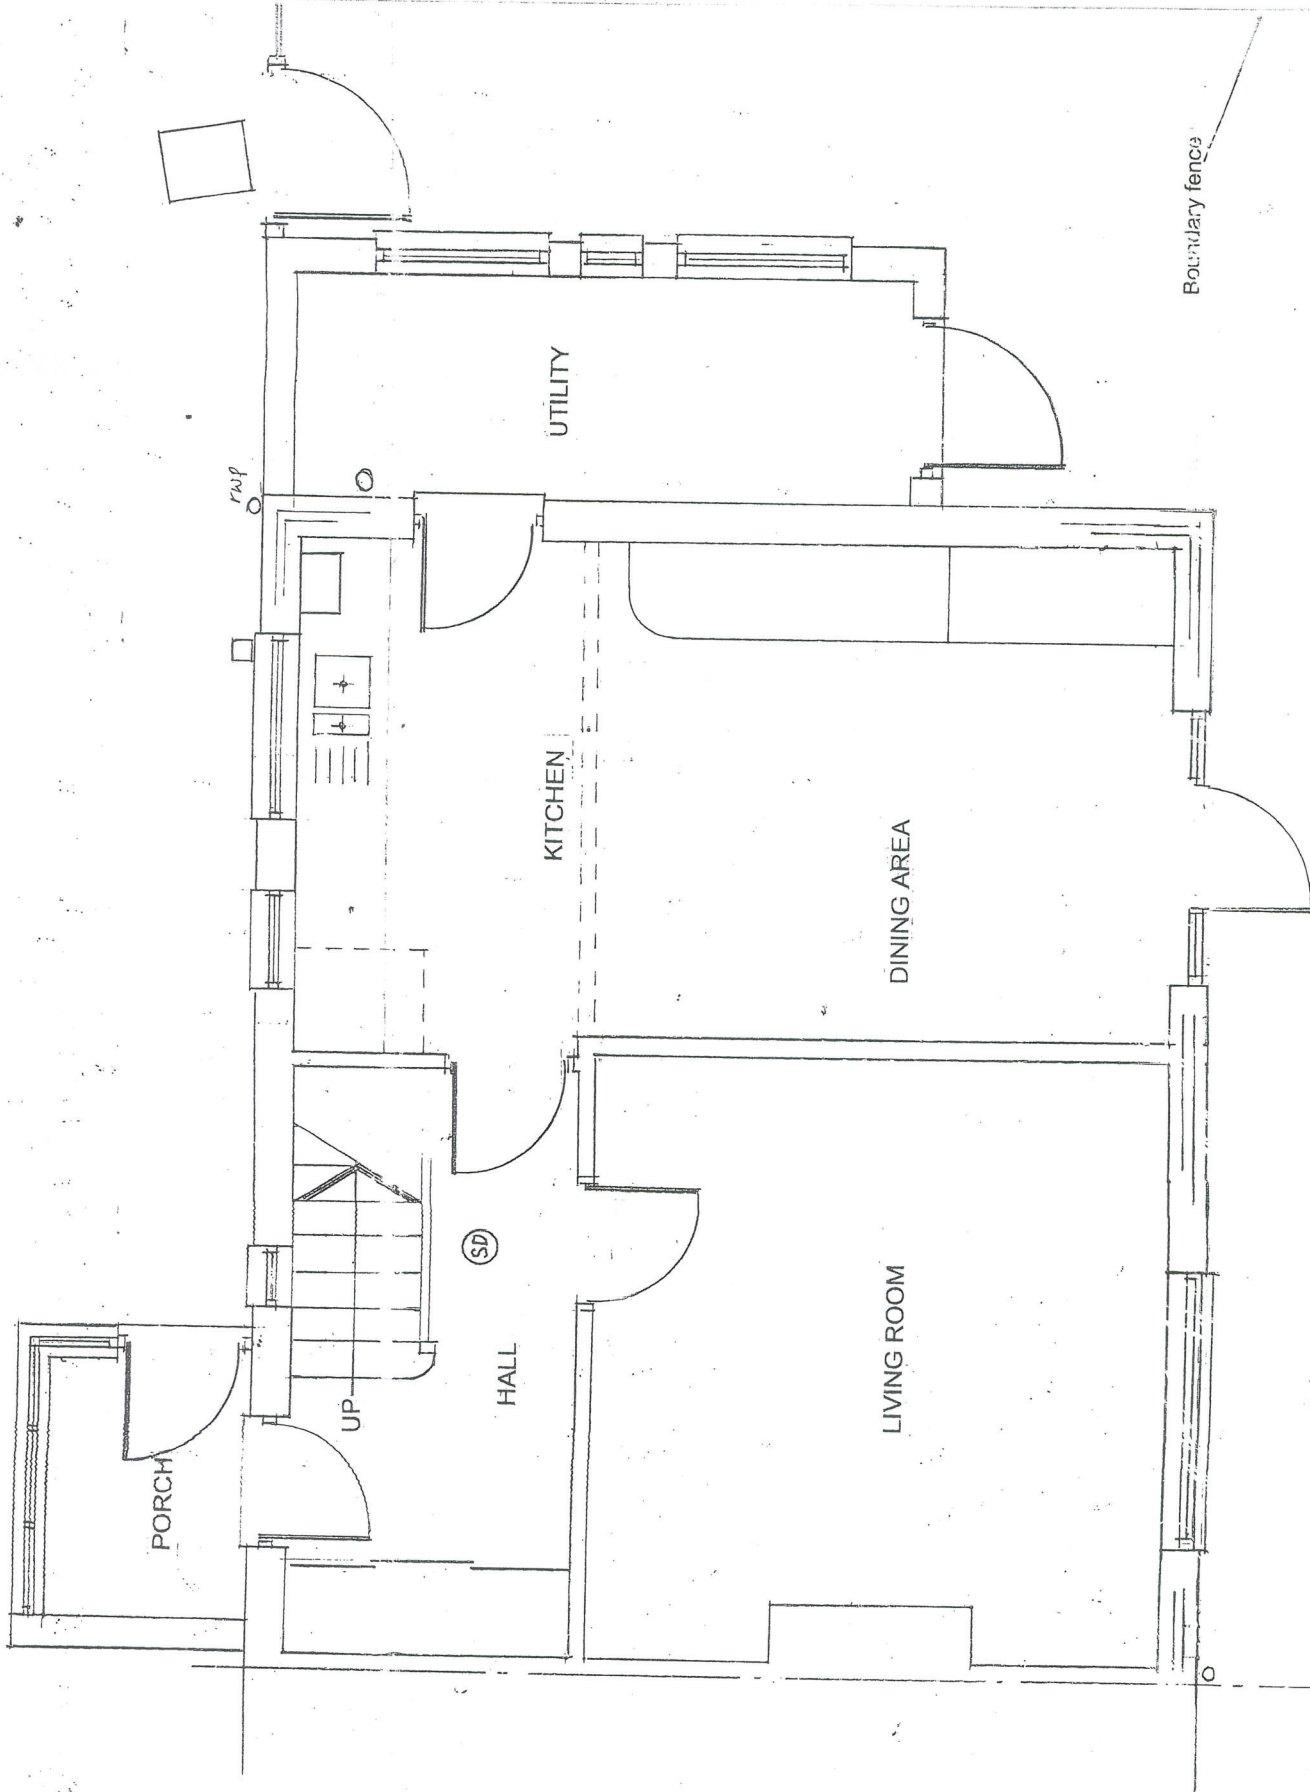

EXISTING GROUND FLOOR PLAN

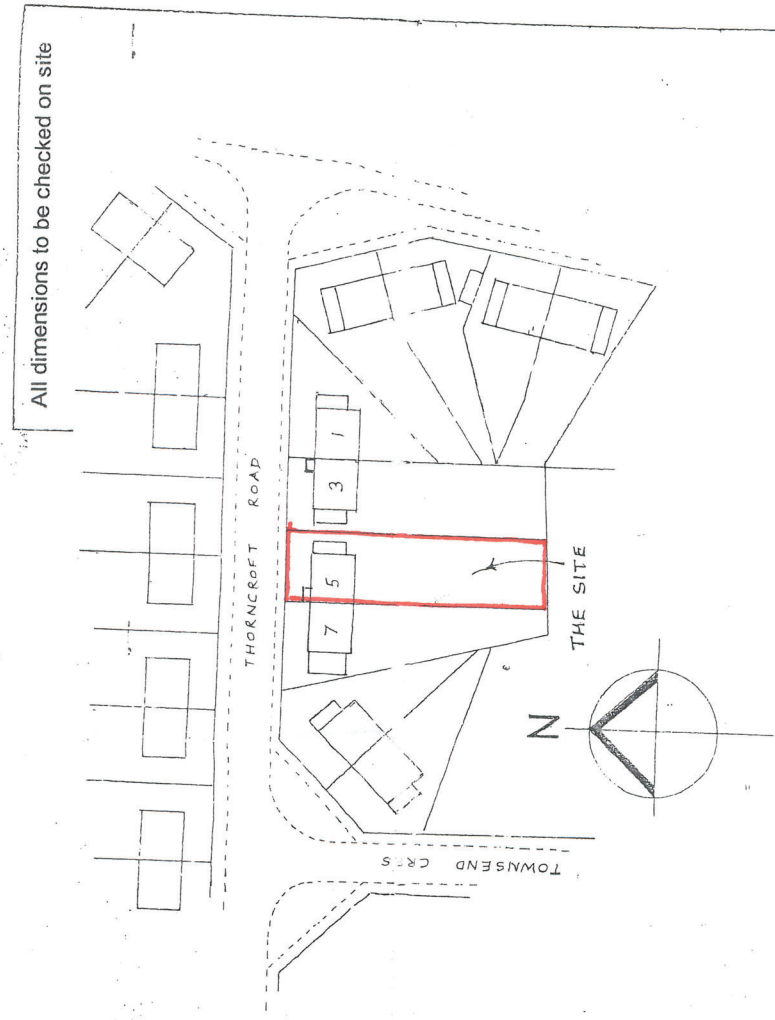

SITE PLAN 1-1250



A	Site Plan scale bar added 18/11/2020
---	--------------------------------------

REVISIONS

M.J.J. TANNER

30 WOODLANDS PARK
MAIN ROAD, YAPTON
WEST SUSSEX BN18 0EZ

01243 920866
maxtanner@hotmail.co.uk

Mrs M Volkova
5 Thorncroft Road
Littlehampton
BN17 6DD

Rear Extension

DATE Sept 2020

SCALE 1:50 1:1250 @ A3

DRG No 1122 - 1 A



Scale Bar 1:50 @ A3