




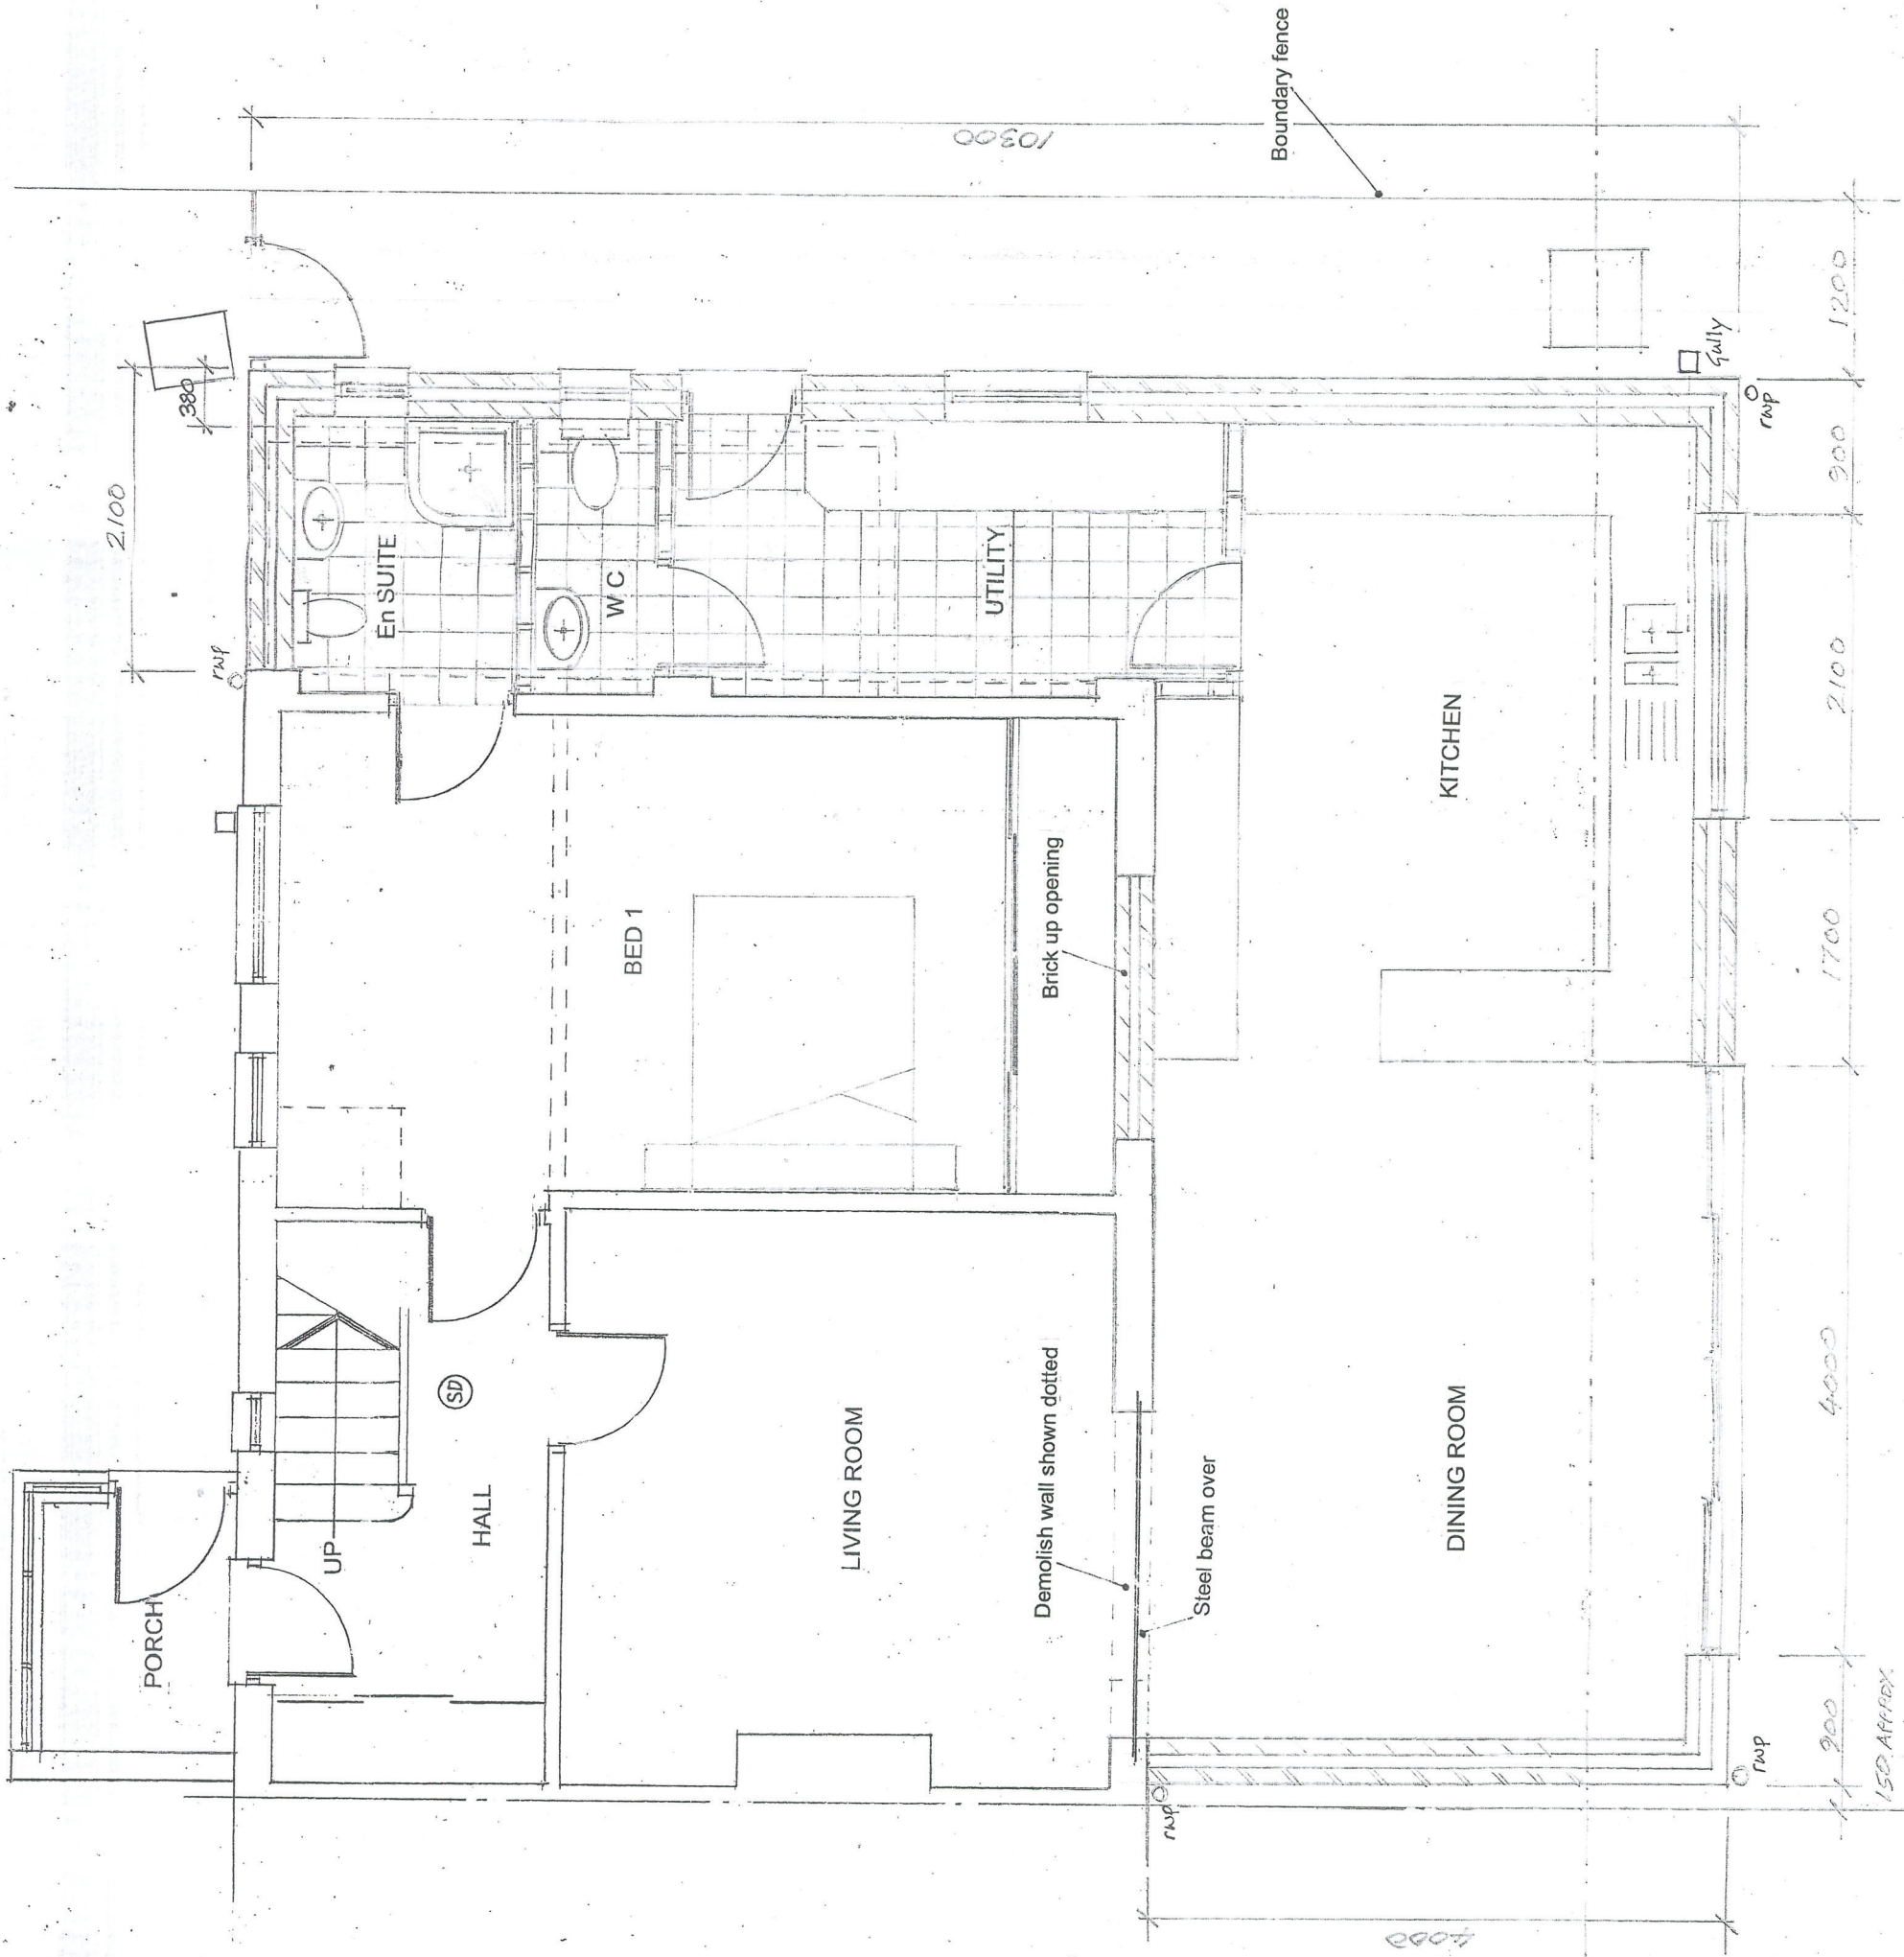

PROPOSED GROUND FLOOR PLAN

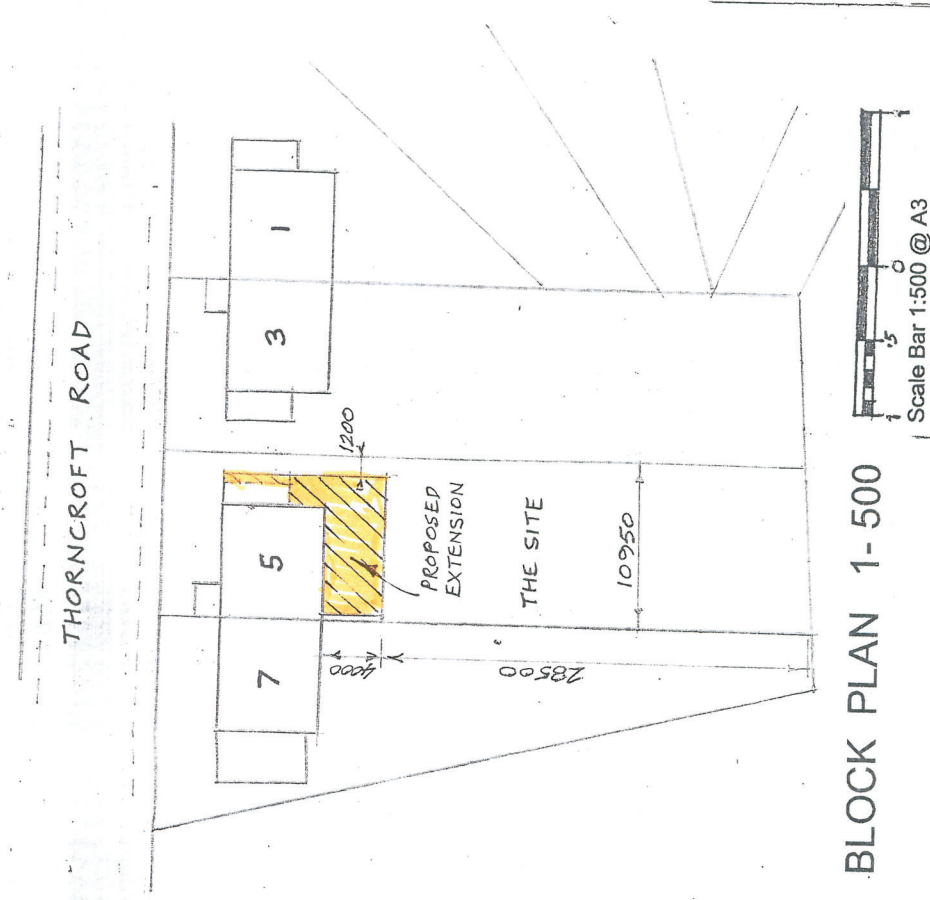

BLOCK PLAN 1-500

 

A	Block Plan revised dym 18/11/2020
---	-----------------------------------

REVISIONS

M.J.J. TANNER

30 WOODLANDS PARK
MAIN ROAD, YAPTON
WEST SUSSEX BN18 0EZ

01243 920866

maxtanner@hotmail.co.uk

Mrs M Volkova
5 Thorncroft Road
Littlehampton
BN17 6DD

Rear Extension

DATE Sept 2020

SCALE 1:50 @ A3

DRG No 1122-2, A

