



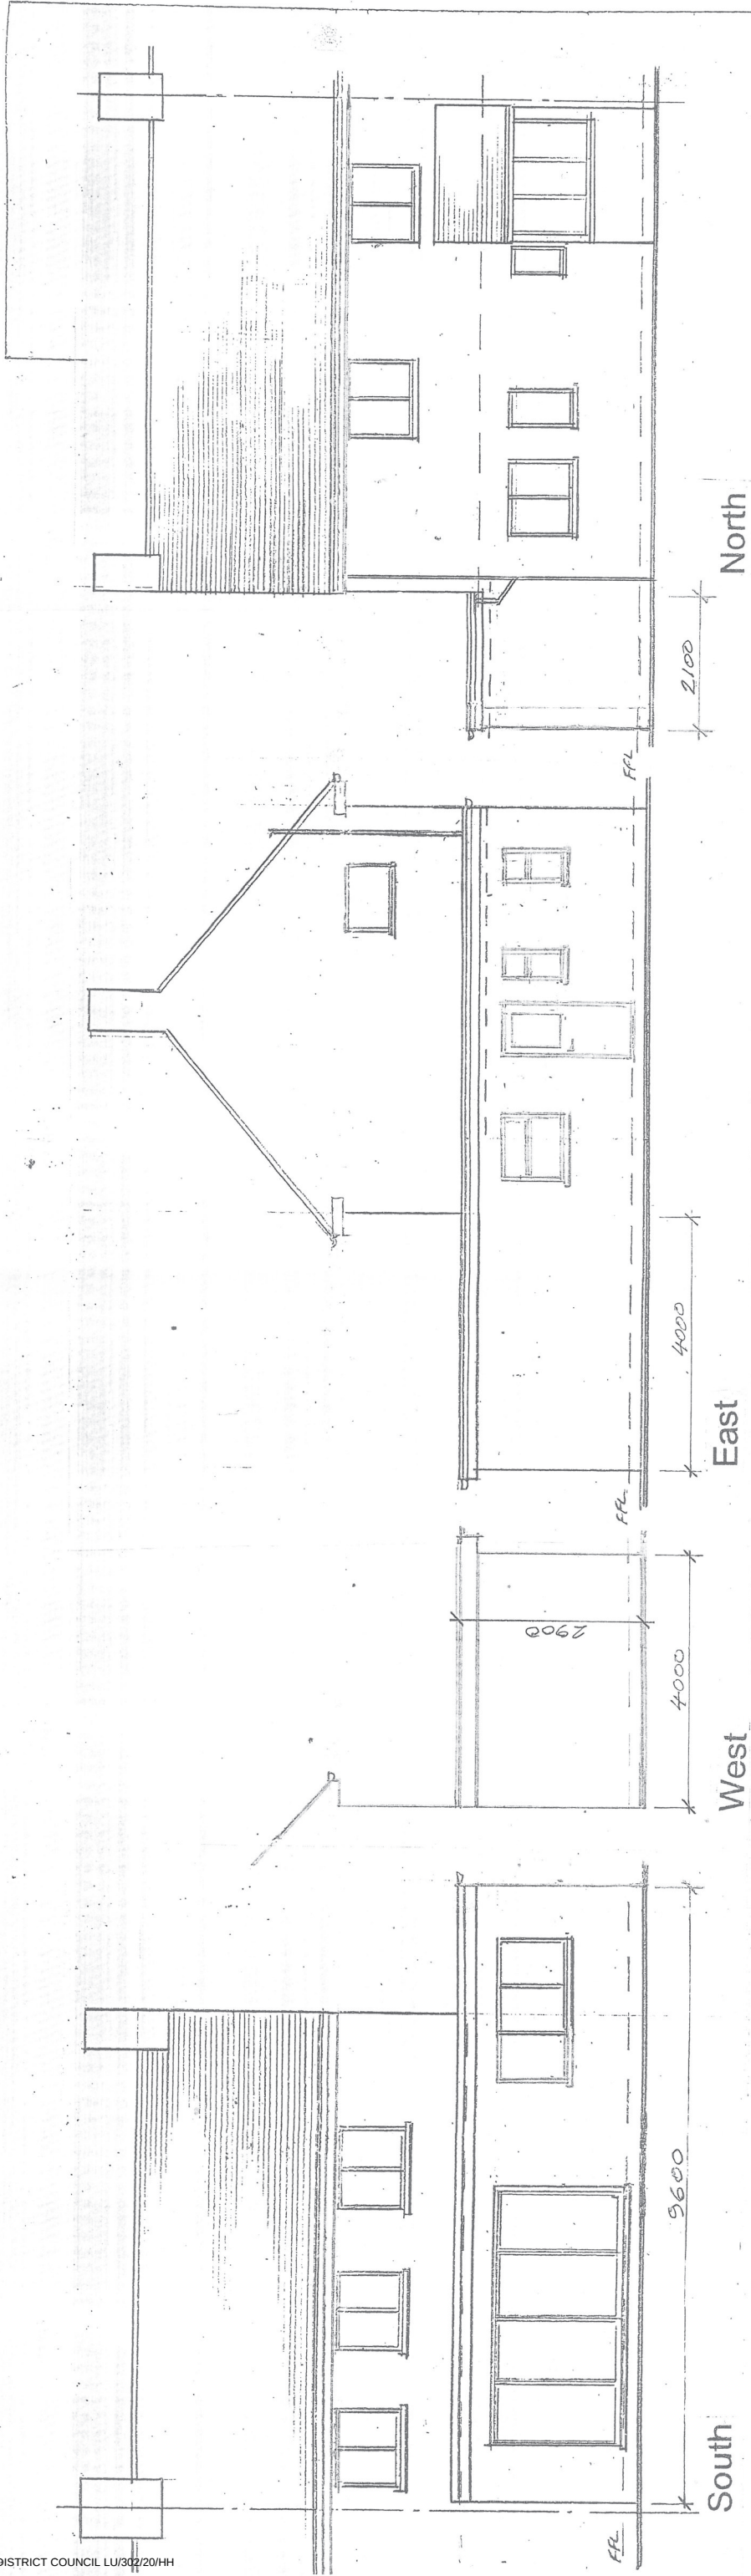

PROPOSED ELEVATIONS

A	Proposed East elevation door & windows revised. East & West notations revised.	20/11/2020
REVISIONS		
M.J.J. TANNER 30 WOODLANDS PARK MAIN ROAD, YAPTON WEST SUSSEX BN18 0EZ 01243 920866 maxtanner@hotmail.co.uk		
Mrs M Volkova 5 Thorncroft Road Littlehampton BN17 6DD		
Rear Extension		
DATE	Sept 2020	
SCALE	1:100 @ A3	
DRG No	1122 - 3 A	

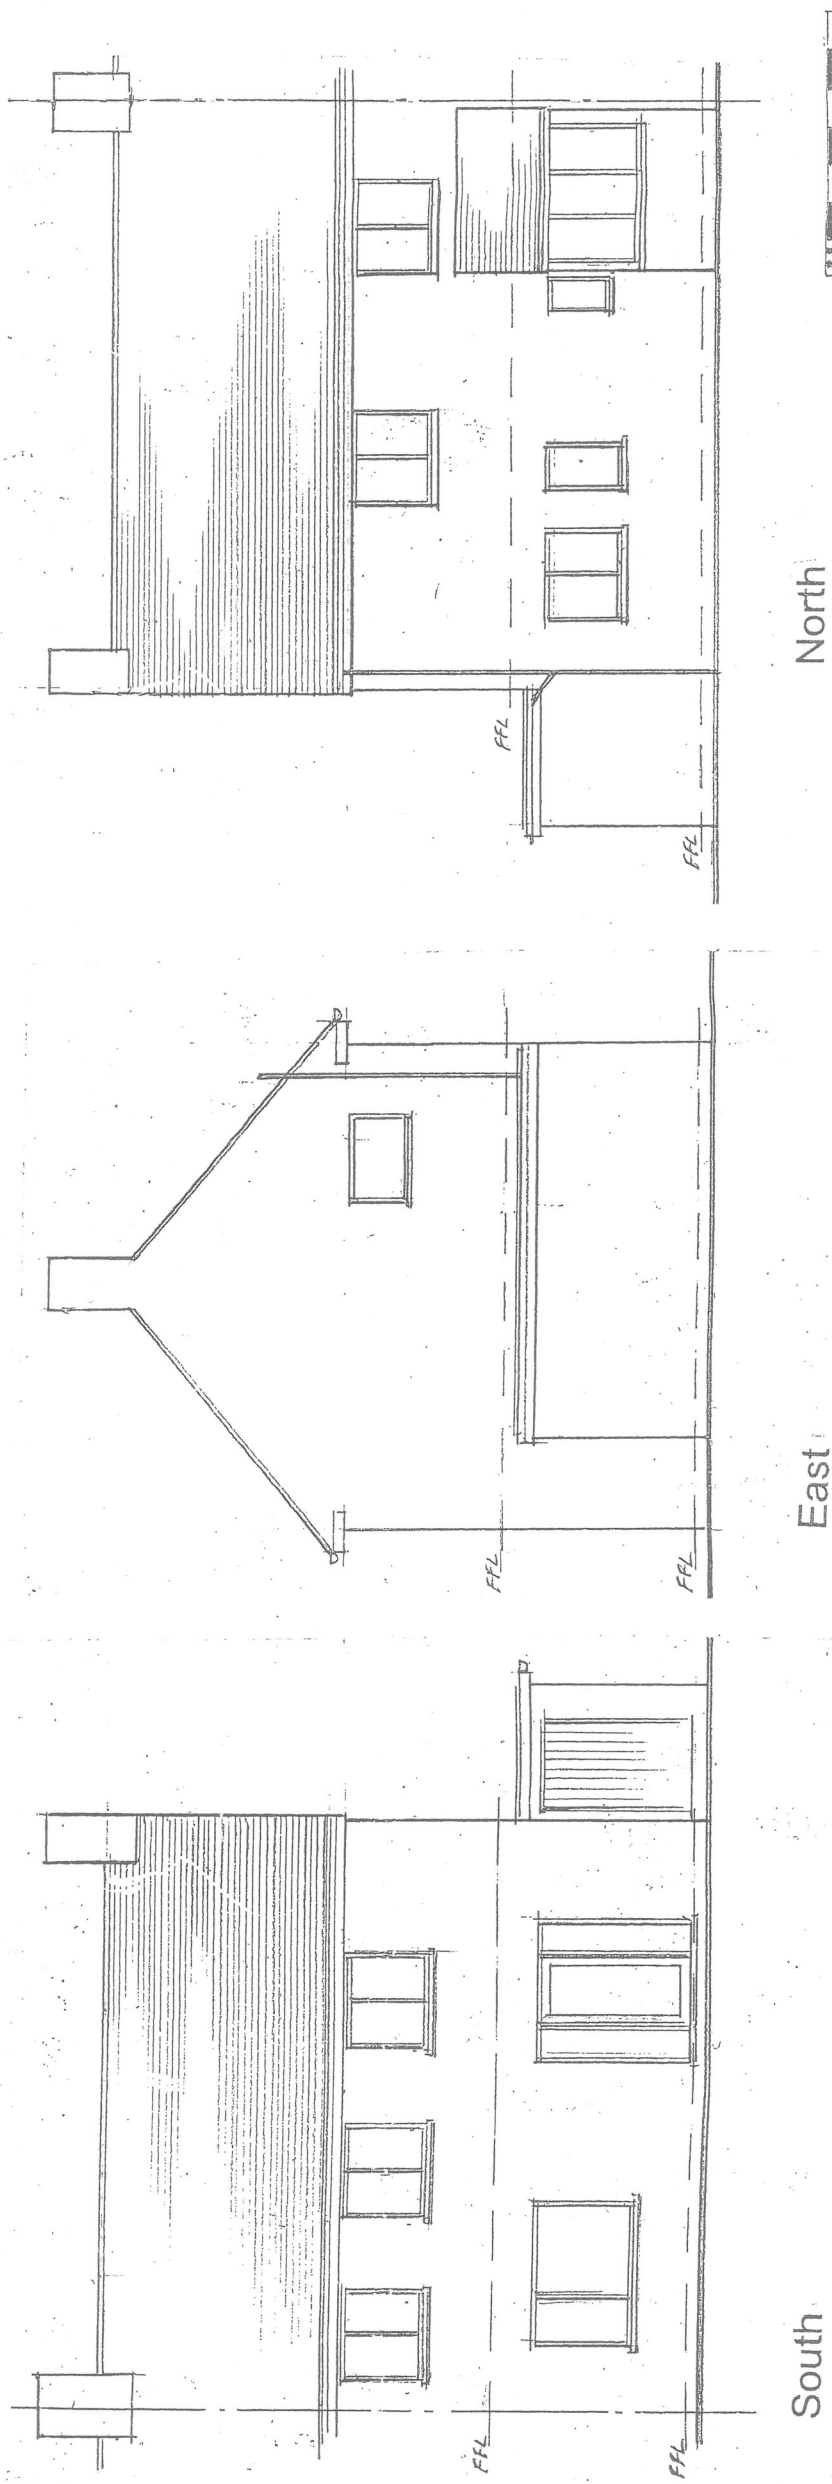

EXISTING ELEVATIONS

