


2 Purbeck Place
Floor Plan: Ground Floor
Scale 1 : 100

Existing

Proposed

Outbuildings

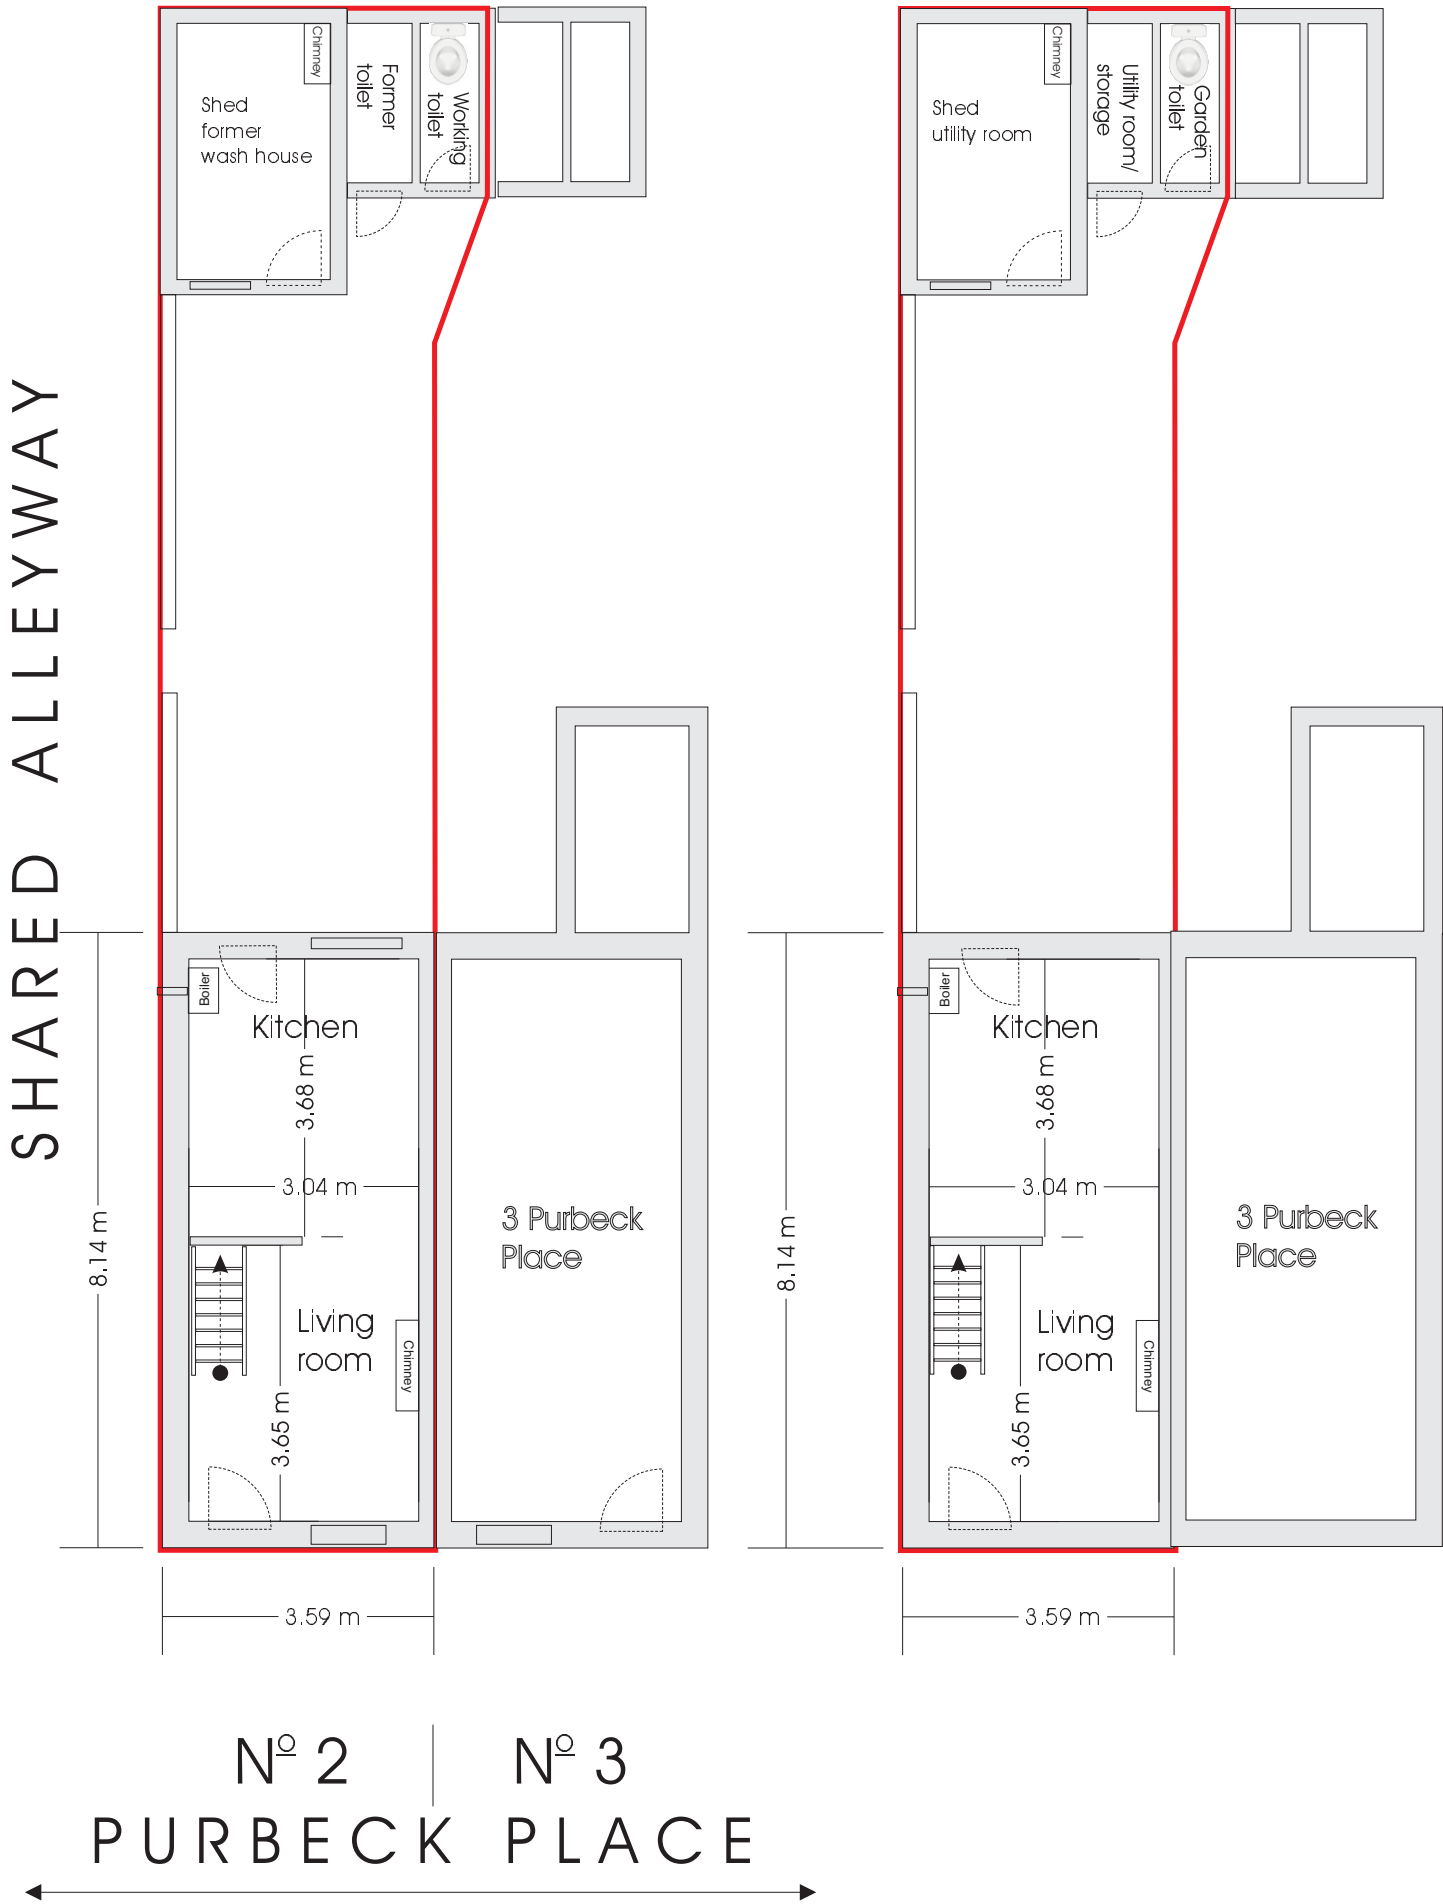


2 Purbeck Place
Elevation East
Scale 1 : 100

Existing

Proposed


Outbuildings

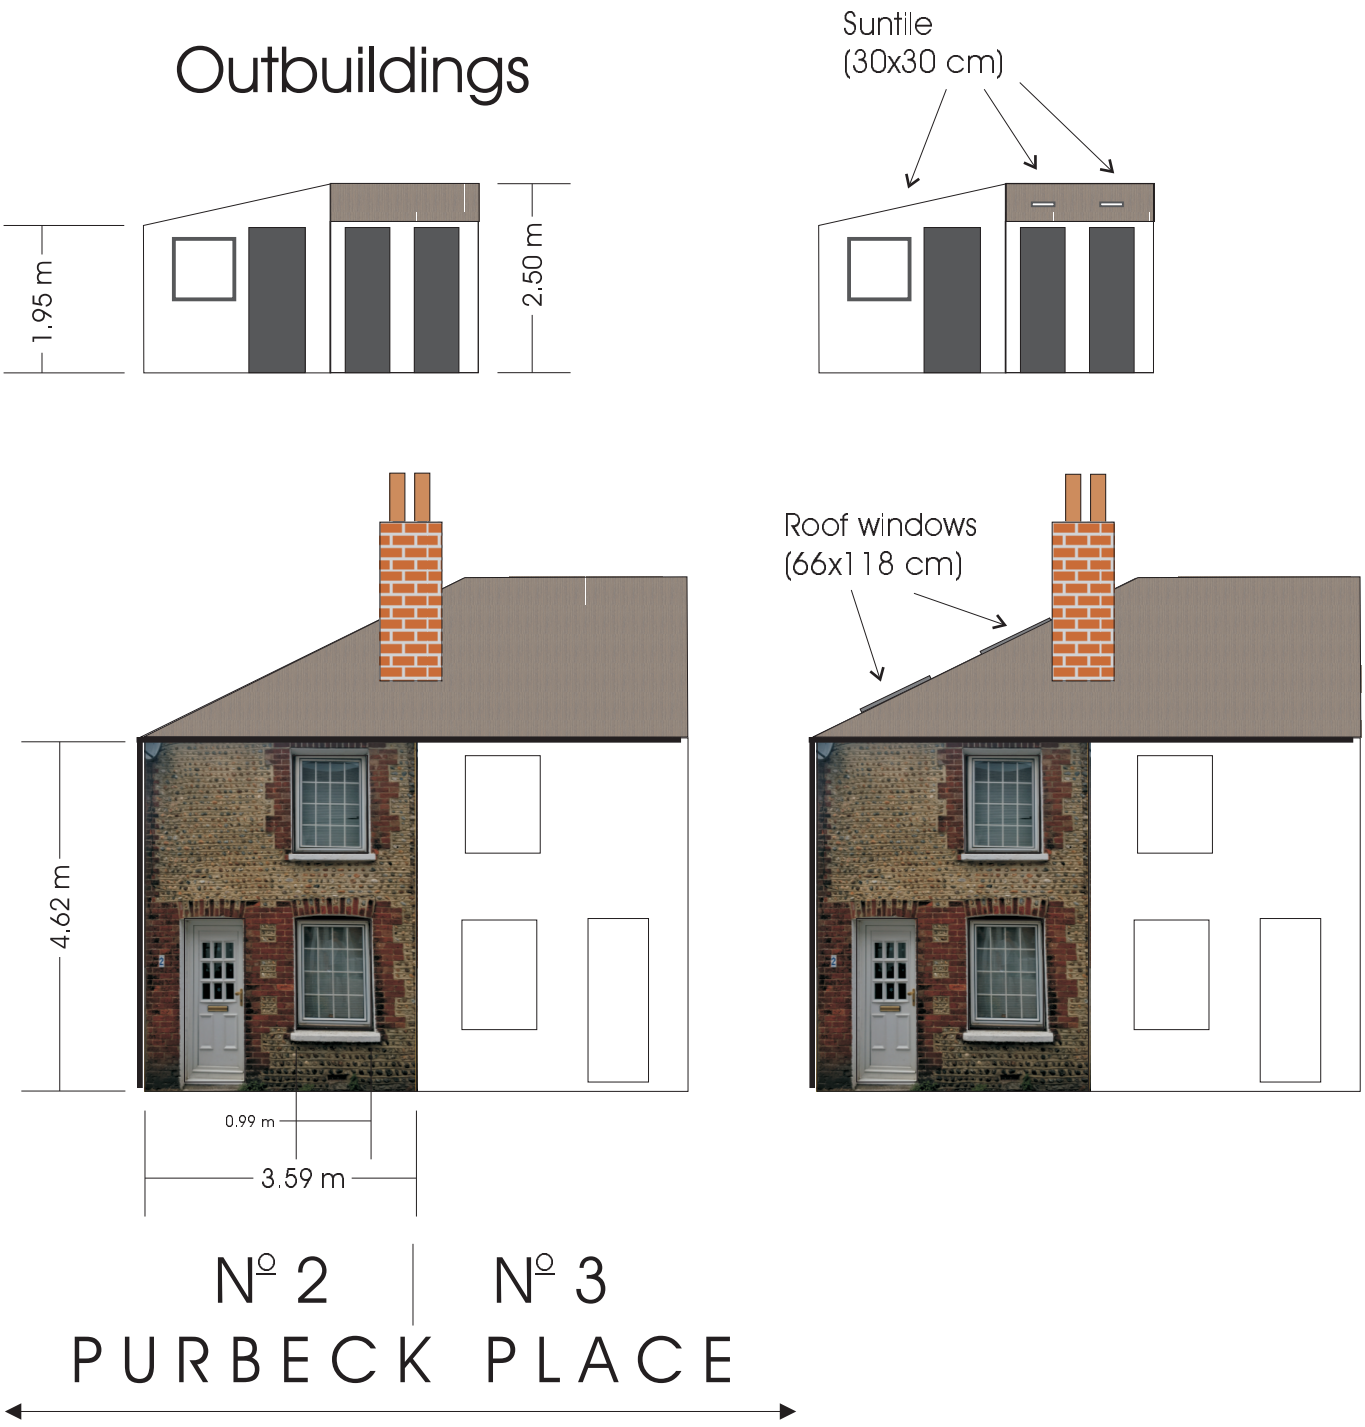

2 Purbeck Place
Floor plan: First Floor
Scale 1 : 100

Existing

Proposed

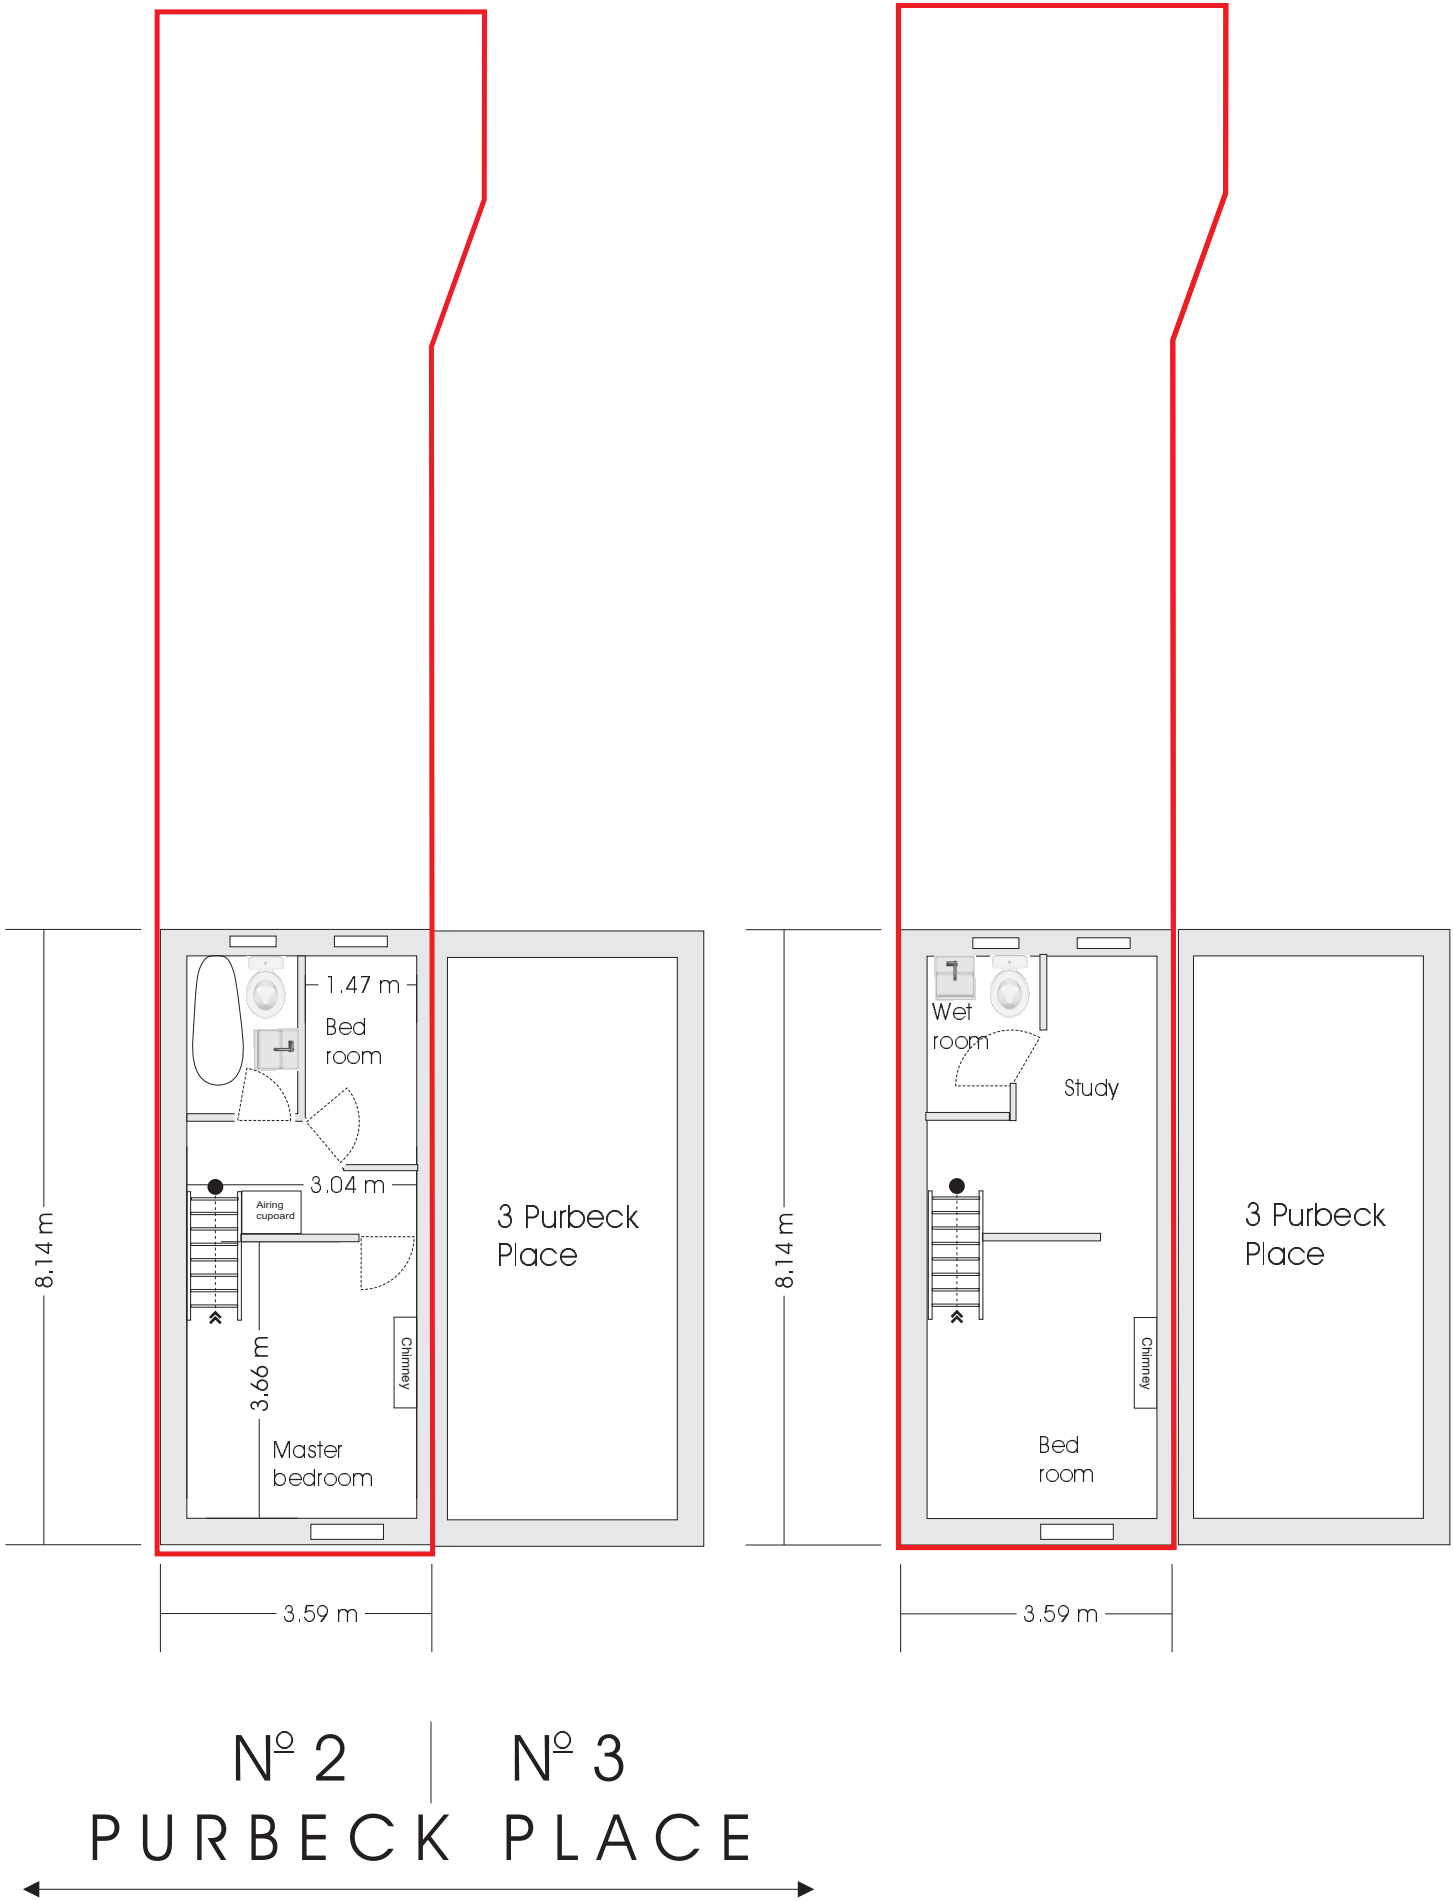

2 Purbeck Place
Roof Plan
Scale 1 : 100



Existing

Proposed

Outbuildings

Suntile (<https://www.suntile.co.uk/product-page/slate-tile>)
(30x30 cm)

Slate roof

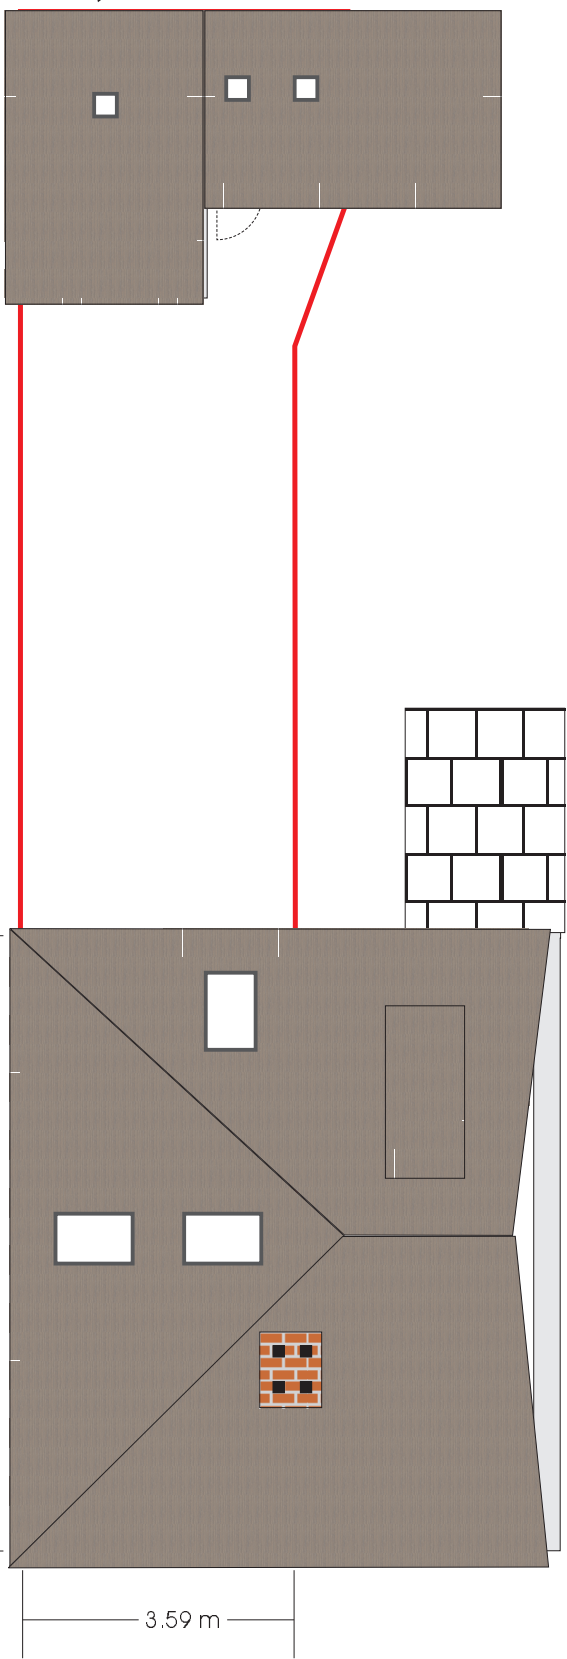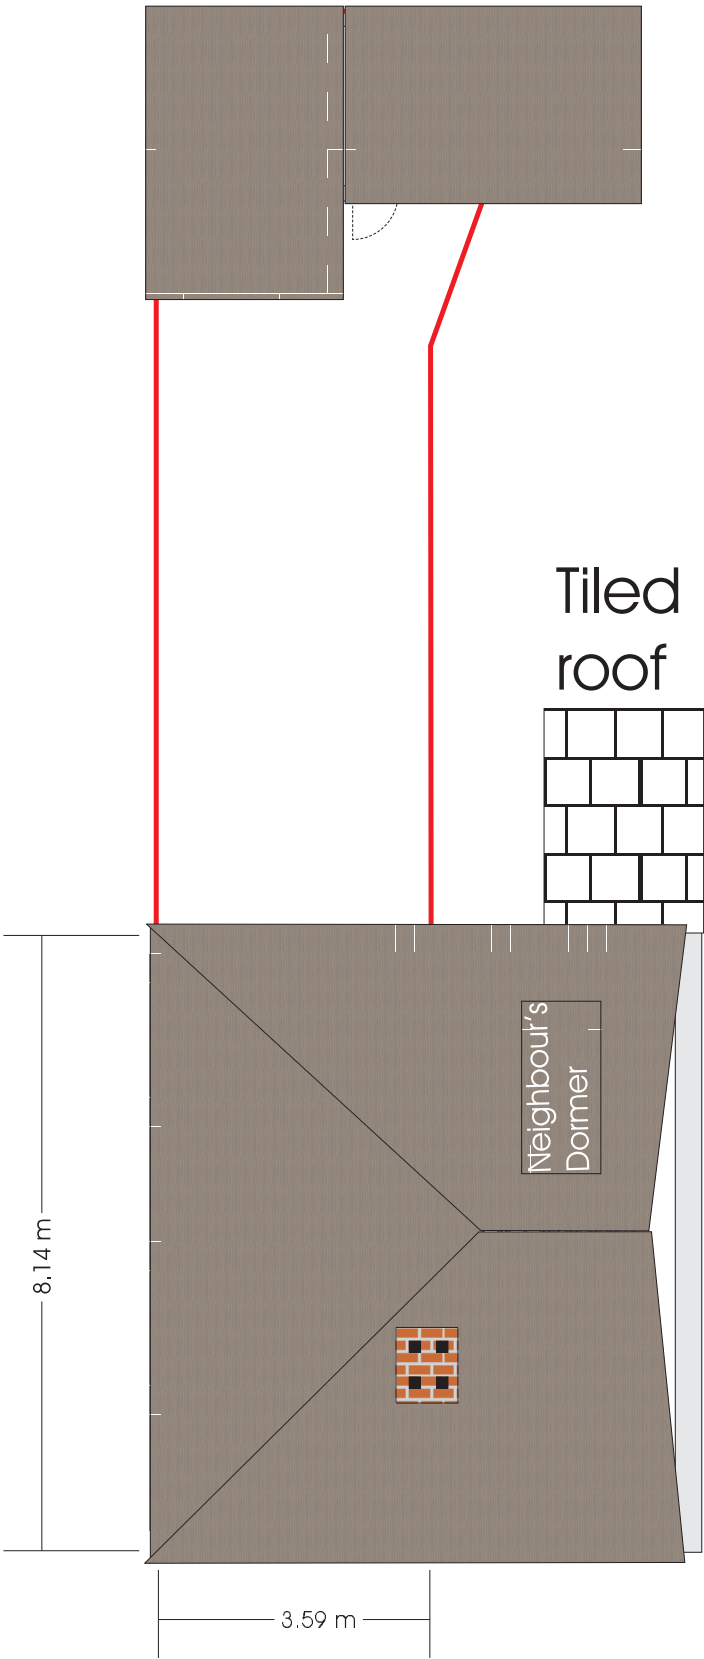

Slate
roof

Tiled
roof

Neighbour's
Dormer


Nº 2 | Nº 3
PURBECK PLACE



2 Purbeck Place
Elevations: South
Scale 1 : 100

Existing

Proposed

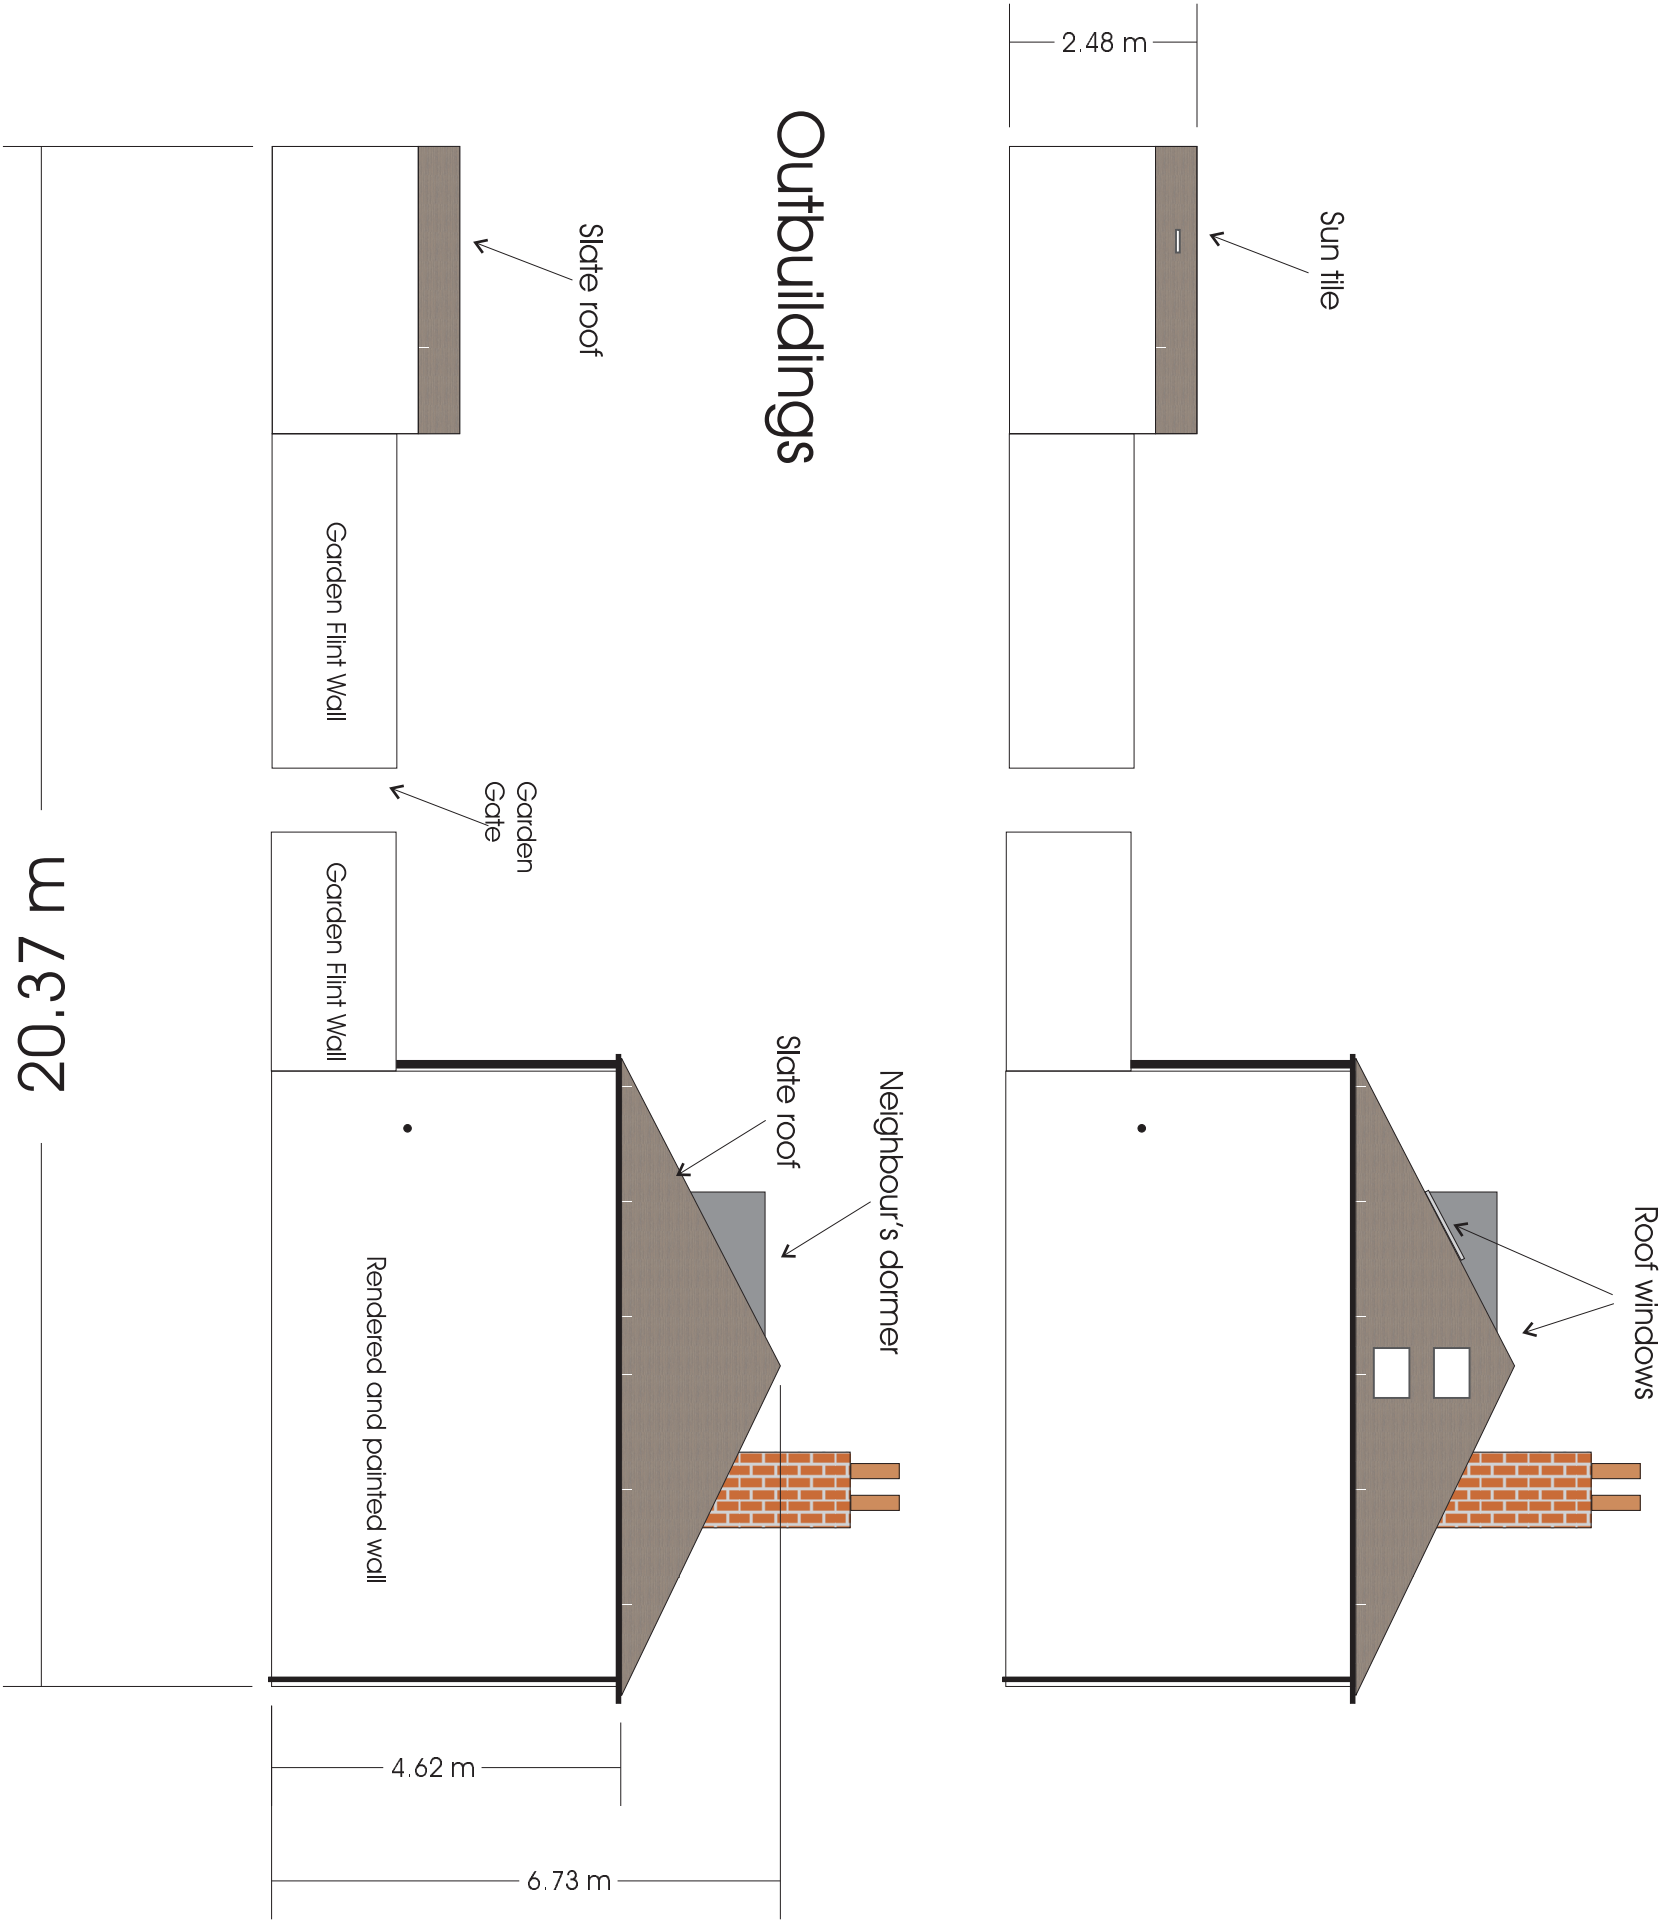

2 Purbeck Place
Elevation West
Scale 1 : 100



Outbuildings

