


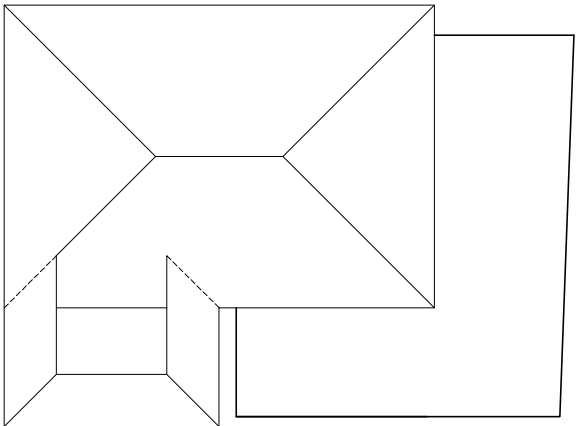


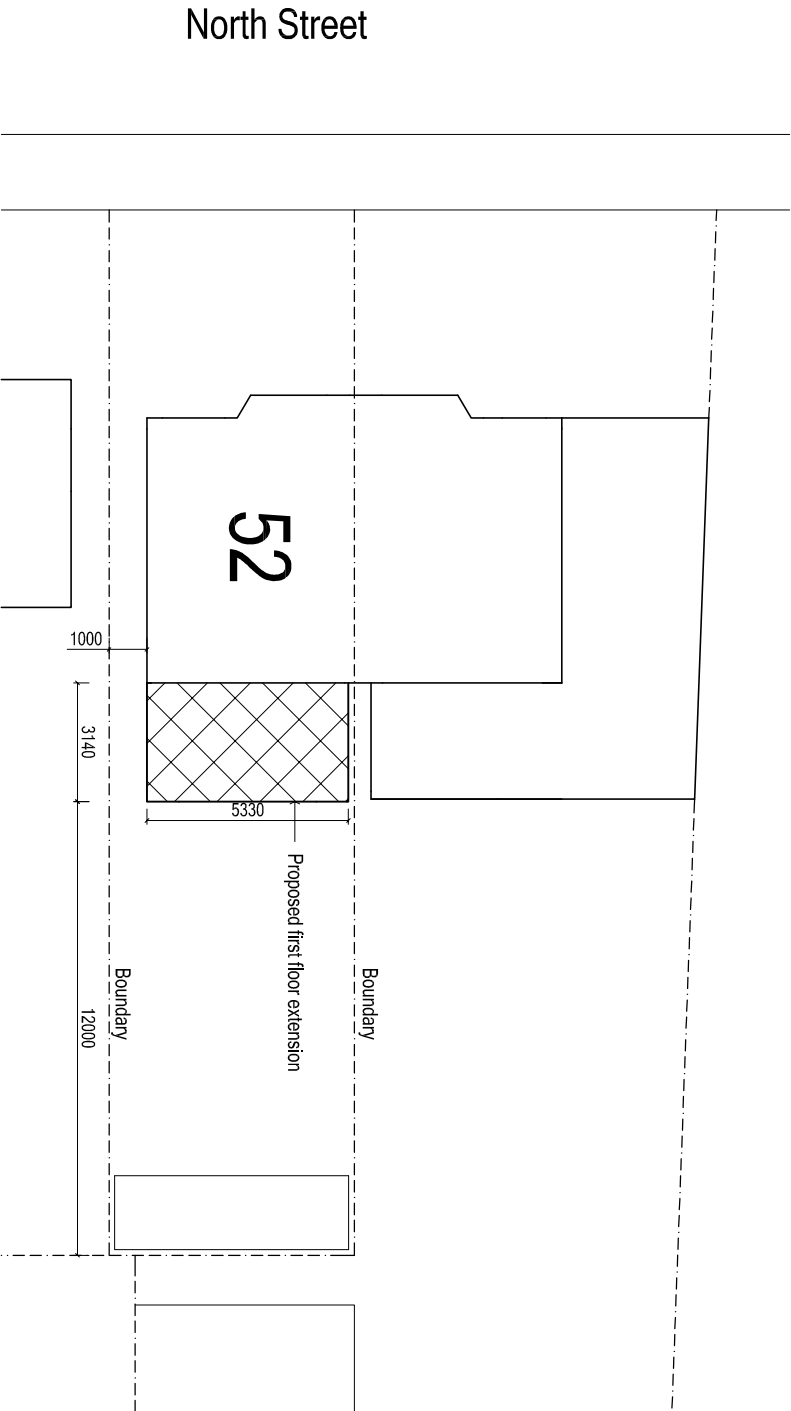

ROOF PLAN 1:200

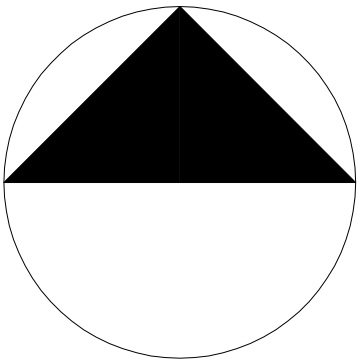

BLOCK PLAN 1:200

 

Scale Bar 1:200

ARW Design	DRAWING TITLE: BLOCK PLAN PROJECT: PROPOSED FIRST FLOOR REAR EXTENSION		LOCATION: 52, NORTH STREET, LITTLEHAMPTON CLIENT: R. ROGERS		SCALE: AS NOTED @ paper size A3 DATE: AUG 2019		DRAWING NO: 4451/3
	DRAWN: ARW REVISION:						

THIS DRAWING REMAINS THE COPYRIGHT OF ARW Design & SHALL NOT BE COPIED IN ANY FORMAT WITHOUT SPECIFIC APPROVAL IN WRITING