






Scale Bar 1:100

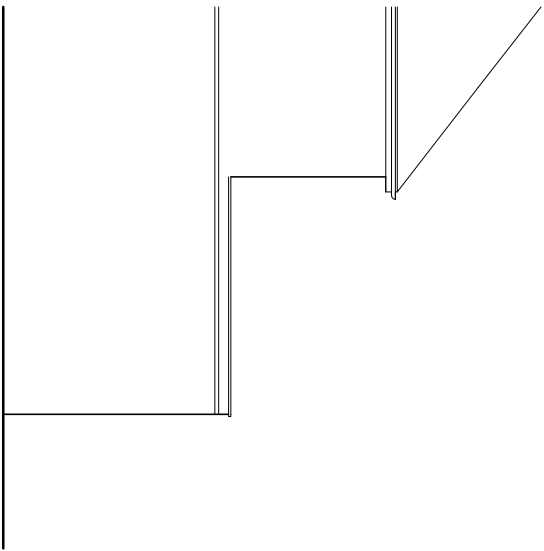


EXISTING WEST ELEVATION 1:100

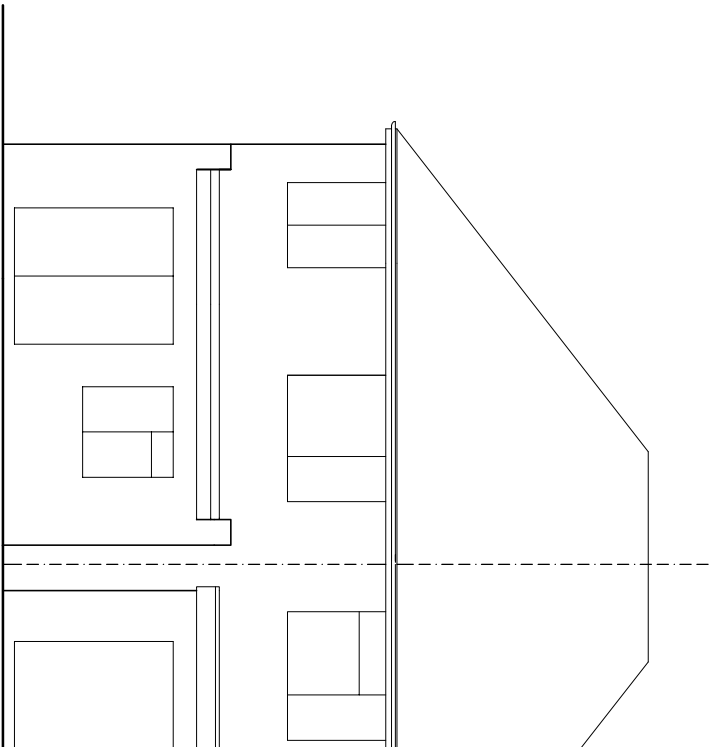


EXISTING SOUTH ELEVATION 1:100

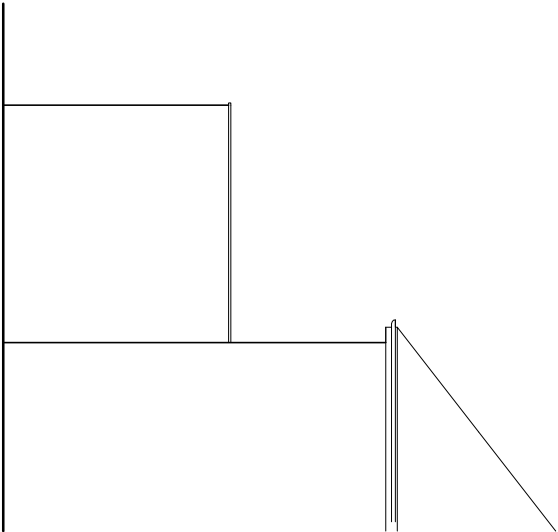


EXISTING EAST ELEVATION 1:100

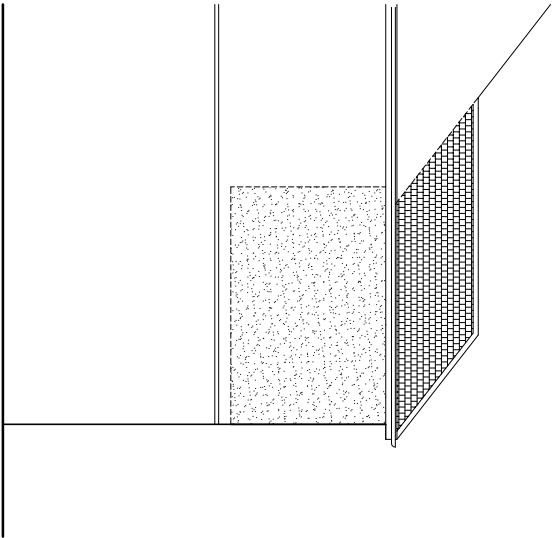

PROPOSED WEST ELEVATION 1:100

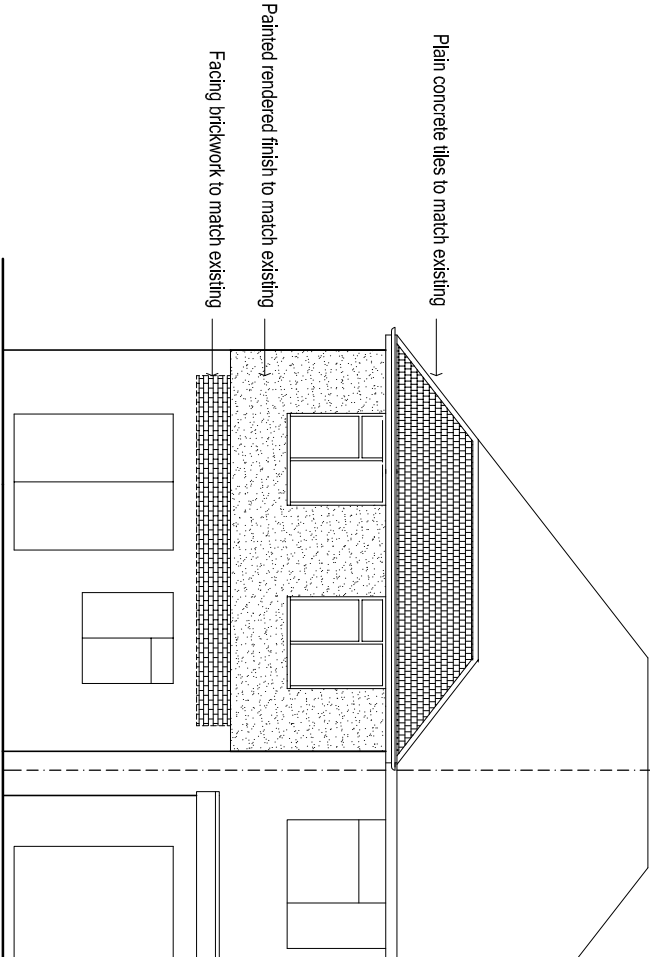

PROPOSED SOUTH ELEVATION 1:100

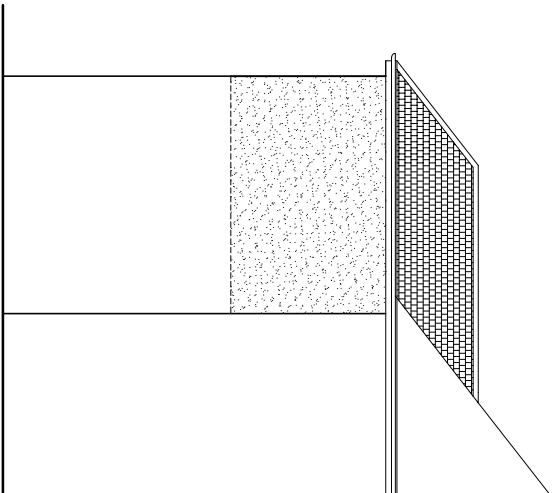

PROPOSED EAST ELEVATION 1:100

ARW Design	DRAWING TITLE: ELEVATIONS PROJECT: PROPOSED FIRST FLOOR REAR EXTENSION		LOCATION: 52, NORTH STREET, LITTLEHAMPTON CLIENT: R. ROGERS		SCALE: AS NOTED @ paper size A3 DATE: AUG 2019		DRAWING NO: 4451/2
					DRAWN: ARW REVISION:		