





Scale Bar 1:100

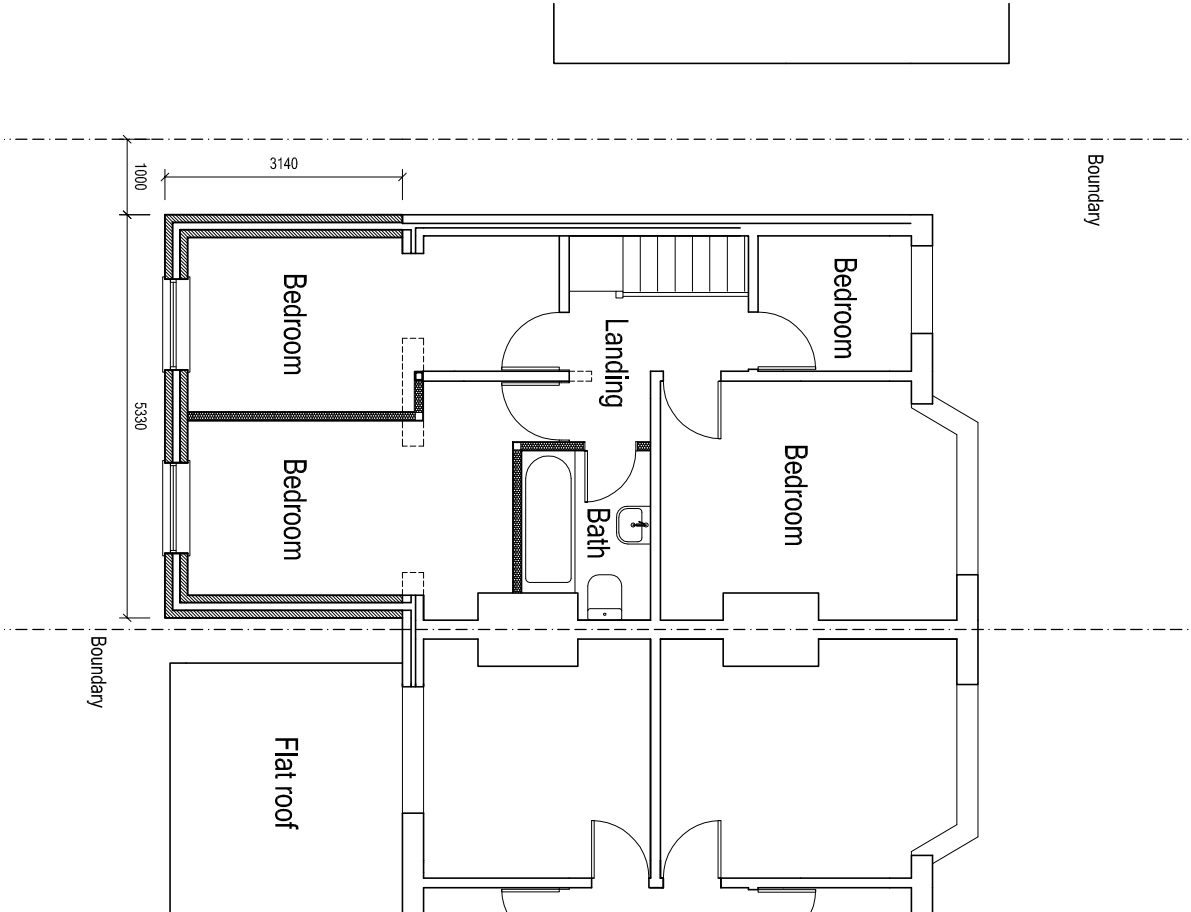

PROPOSED FIRST FLOOR PLAN 1:100

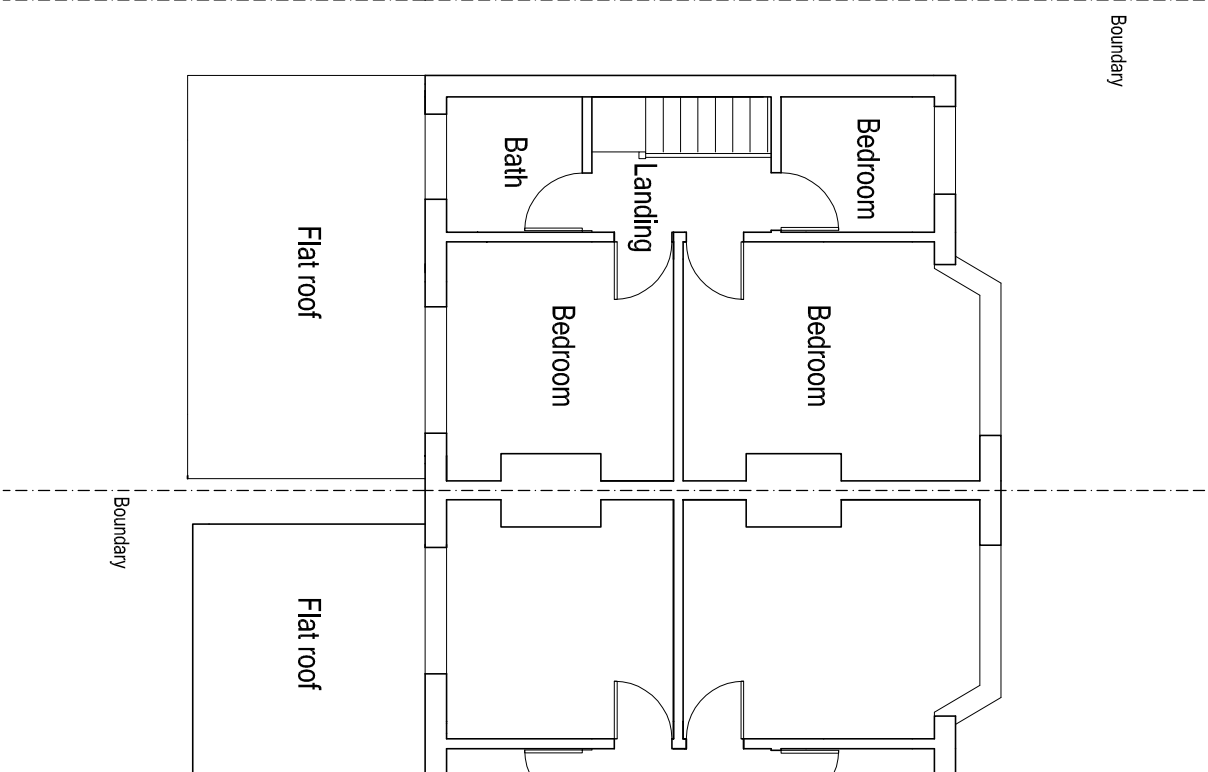

EXISTING FIRST FLOOR PLAN 1:100

ARW Design	DRAWING TITLE: FIRST FLOOR PLANS PROJECT: PROPOSED FIRST FLOOR REAR EXTENSION		LOCATION: 52, NORTH STREET, LITTLEHAMPTON CLIENT: R. ROGERS		SCALE: AS NOTED @ paper size A3 DATE: AUG 2019		DRAWING NO: 4451/1
					DRAWN: ARW REVISION:		