


- MATERIALS
- 1) WHITE SOFFITS & FACIAS
 - 2) WHITE FRAMED FENESTRATION
 - 3) BRICK
 - 4) ROOF TILES
 - 5) WEATHERBOARDING
 - 6) STONE BANDING / WINDOW SURROUND DETAIL

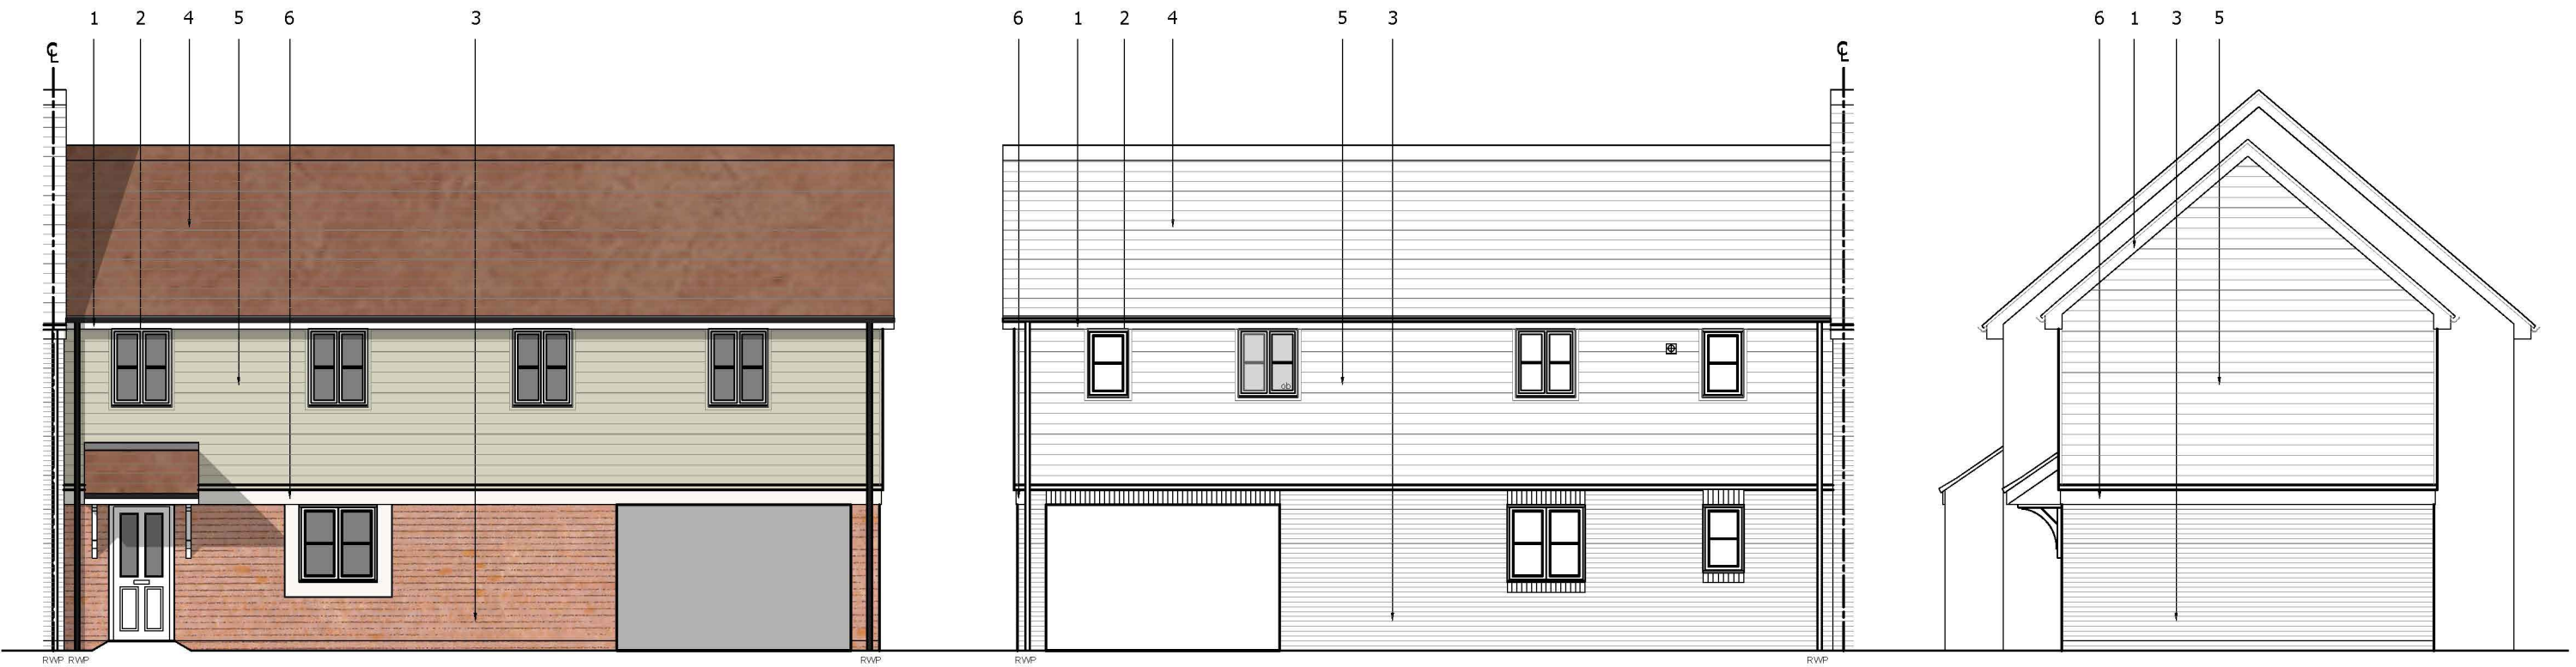

Front Elevation

Rear Elevation

Side Elevation



Scale
1:100

-	-	-
-	-	-
-	-	-
Rev		Date

**PERSIMMON**
Together, we make a home

Persimmon Homes Thames Valley
Persimmon House, Knoll Road,
Camberley, Surrey GU15 3TQ
Tel: 01276 808080

Site: PHASE 3 Littlehampton Parcel A2.B6	Date: March 2018
	Scale: 1:100 @ A3
	Org No: 544_PL_3BCH_200

Drawing Title: **3 BED COACH HOUSE
Proposed Elevations**

Drawing Status: SUBMITTED	Drawn: AT	Checked: ME/RC
	Rev: -	