



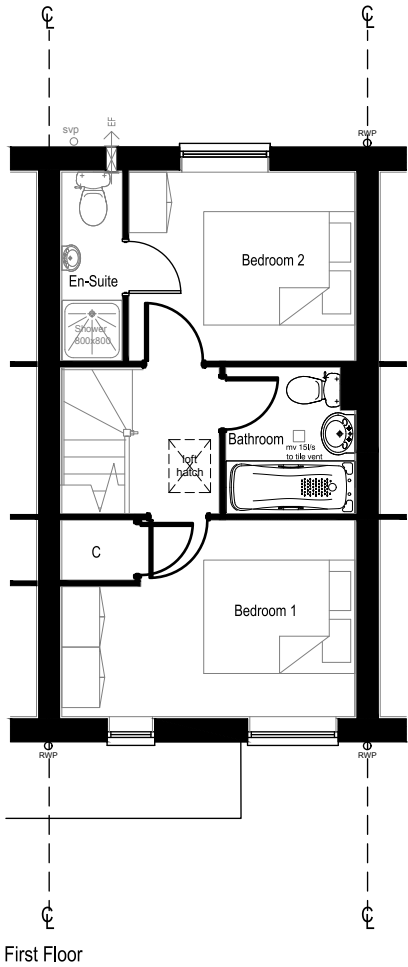

Plots: 12 - AS

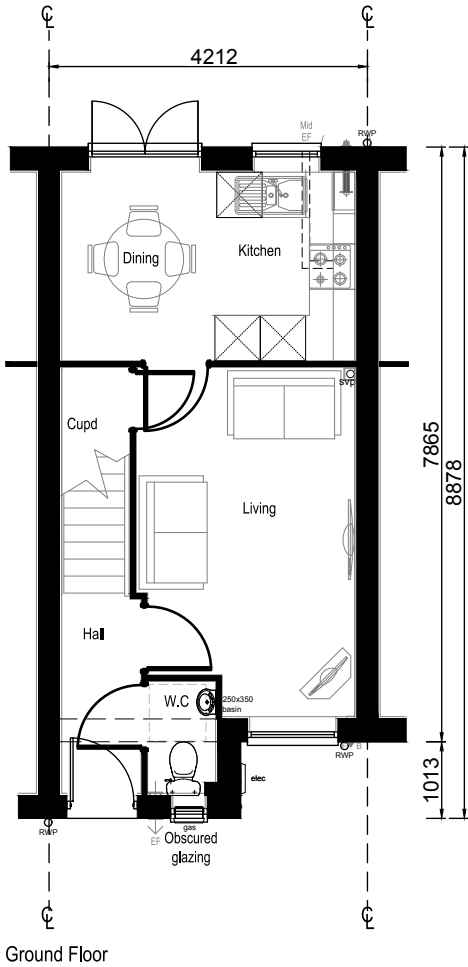

Scale
1:100

-	-	-
B	Plot numbering updated to reflect changes made to layout.	06.06.19
A	Plot numbering updated to reflect changes made to layout. Unit shown as a Mid Terrace unit only.	10.07.18
Rev		Date

**PERSIMMON**
Together, we make a home

Persimmon Homes Thames Valley
Persimmon House, Knoll Road,
Camberley, Surrey GU15 3TQ
Tel: 01276 808080

Site: PHASE 3 Littlehampton Parcel A2.B6	Date: March 2018
	Scale: 1:100 @ A3
	Dwg No: 544_PL_ALN_100

Drawing Title:
Alnwick
Proposed Floor Plans

Drawing Status: SUBMITTED	Drawn: VW	Checked: ME/RC
	Rev: B	