



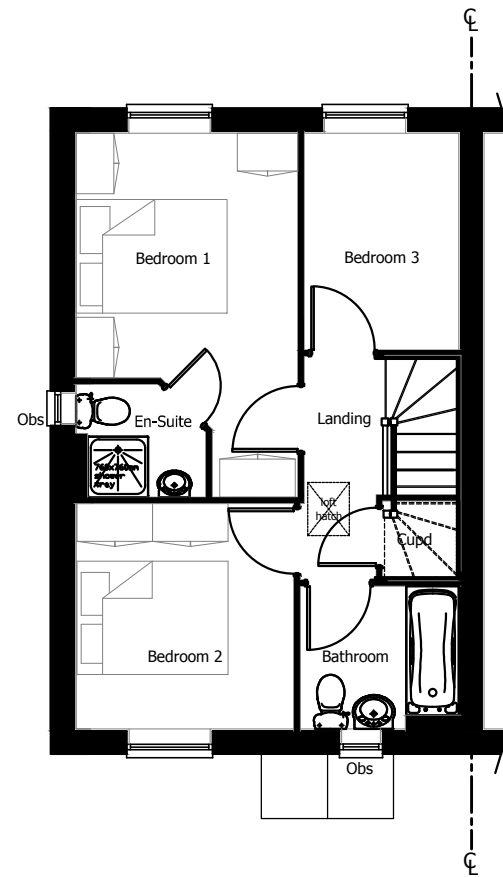

Plots: 18, 20, 22 - AS
17, 19, 21 - HANDED

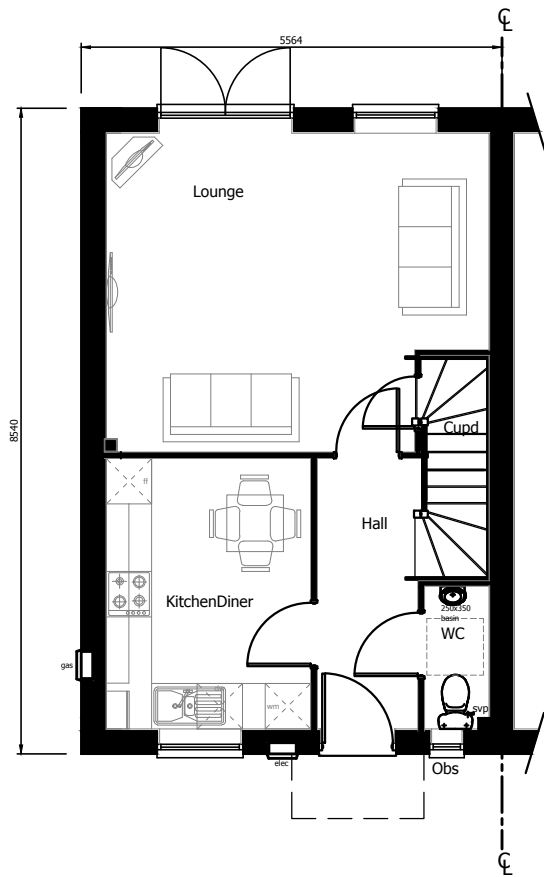

Scale
1:100

-	-	-
-	-	-
-	-	-
Rev		Date

**PERSIMMON**
Together, we make a home

Persimmon Homes Thames Valley
Persimmon House, Knoll Road,
Camberley, Surrey GU15 3TQ
Tel: 01276 808080

Site: PHASE 3 Littlehampton Parcel A2.B6	Date: May 2019
	Scale: 1:100 @ A3
	Org No: 544_PL_ASH_100

Drawing Title: **House Type Ashworth
Proposed Floor Plans**

Drawing Status: SUBMITTED	Drawn: AT	Checked: ME/RC
	Rev: -	