



MATERIALS

- 1) WHITE SOFFITS & FACIAS
- 2) WHITE FRAMED FENESTRATION
- 3) BRICK
- 4) ROOF TILES
- 5) FLINT
- 6) QUOINING DETAIL

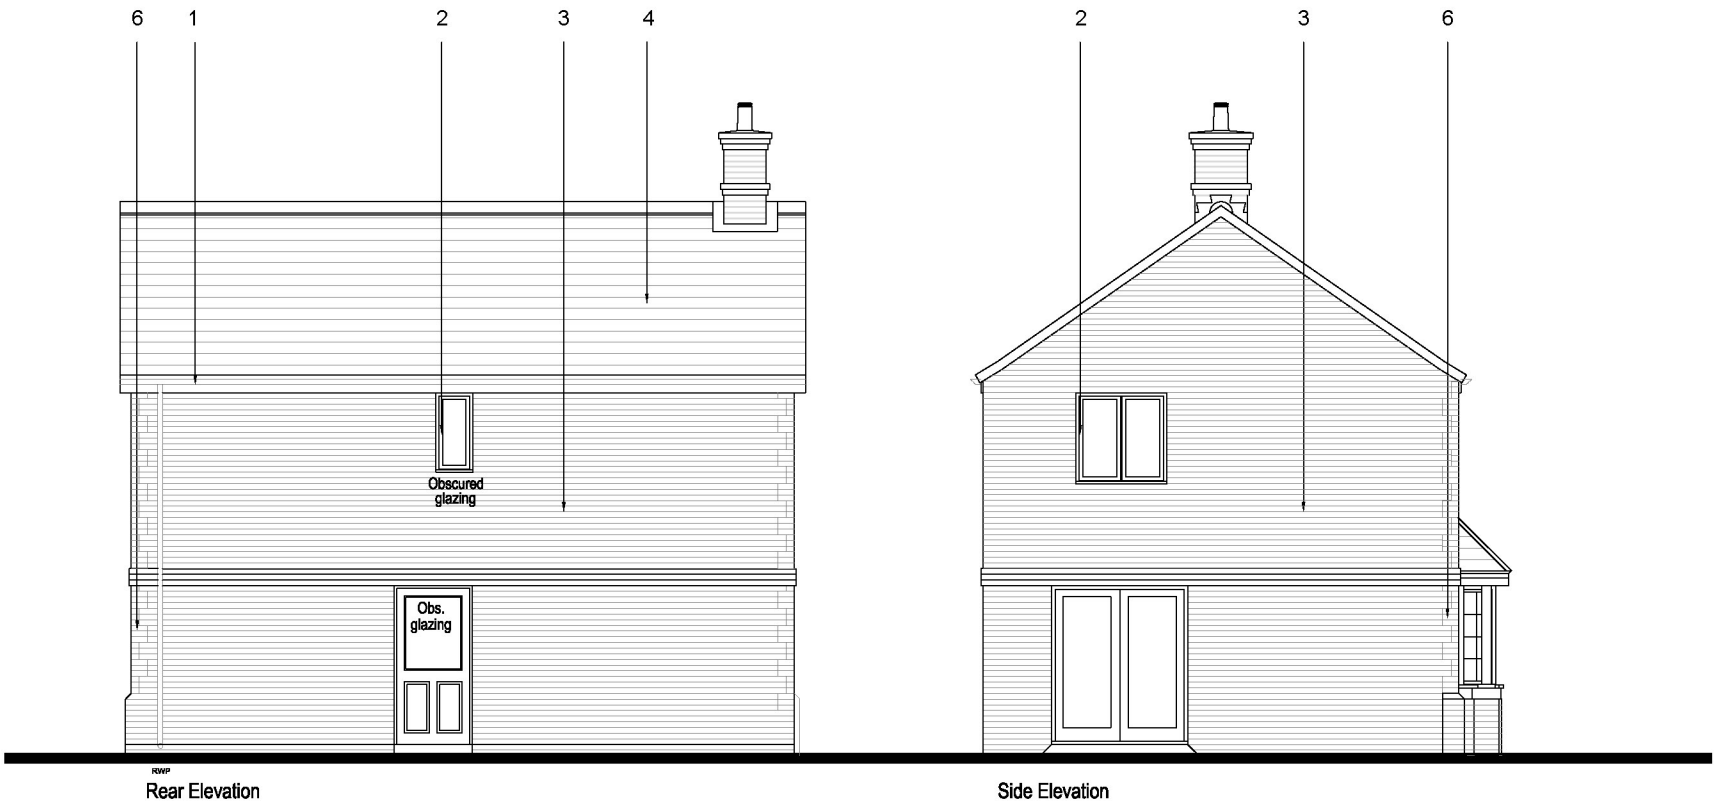

Plots: 3 - AS
1 - HANDED

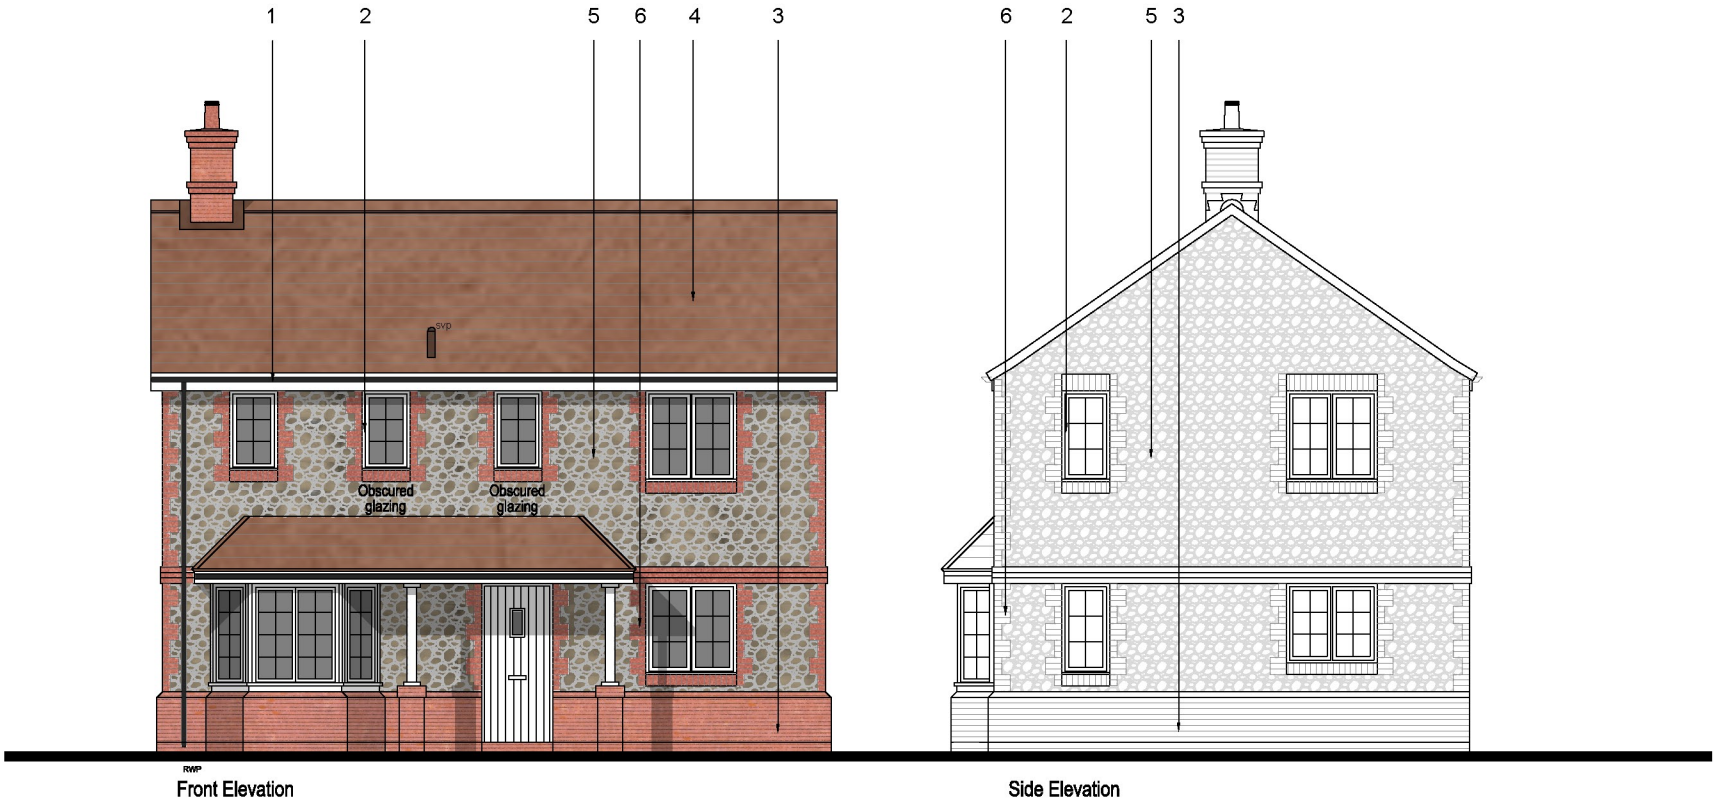

Scale
1:100

-	-	-
-	-	-
A	Bay added to front elevation	06.06.19
Rev		Date

**PERSIMMON**
Together, we make a home

Persimmon Homes Thames Valley
Persimmon House, Knoll Road,
Camberley, Surrey GU15 3TQ
Tel: 01276 806080

Site:	Date:
PHASE 3 Littlehampton Parcel A2.B6	April 2019
Scale:	1:100 @ A3
Org No:	544_PL_CLA.CR_201

Drawing Title: Clayton Corner
Proposed Elevations

Drawing Status:	Drawn:	Checked:
SUBMITTED	AT	ME/RC
	Rev:	A