

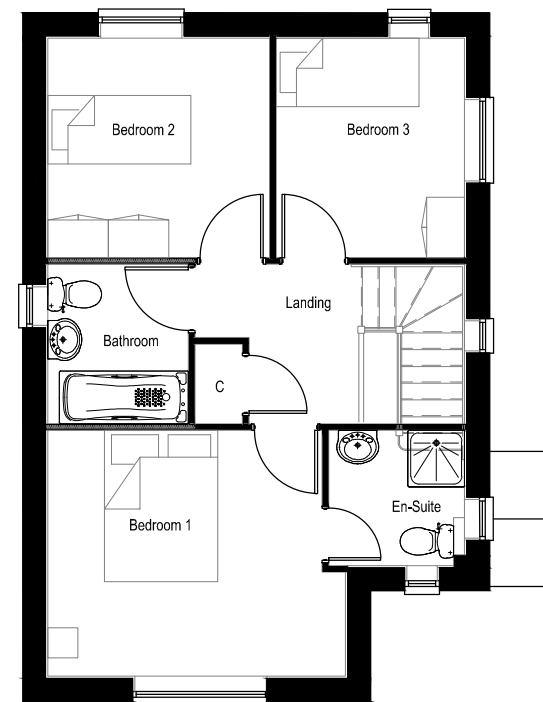


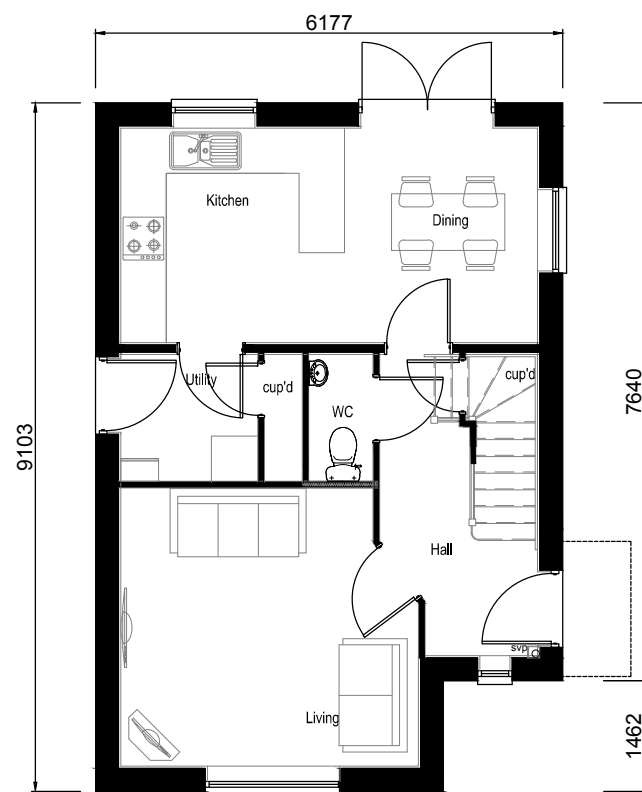

Plot: 4

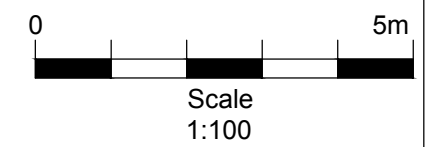

Rev		Date
-		-
 PERSIMMON Together, we make a home Persimmon Homes Thames Valley Persimmon House, Knoll Road, Camberley, Surrey GU15 3TQ Tel: 01276 808080		
Site: PHASE 3 Littlehampton Parcel A2.B6		Date: June 2019 Scale: 1:100 @ A3 Drg No: 544_PL_DER.CR_100
Drawing Title: Derwent Corner Proposed Floor Plans		
Drawing Status: SUBMITTED		Drawn: AT Checked: ME/RC Rev: -