



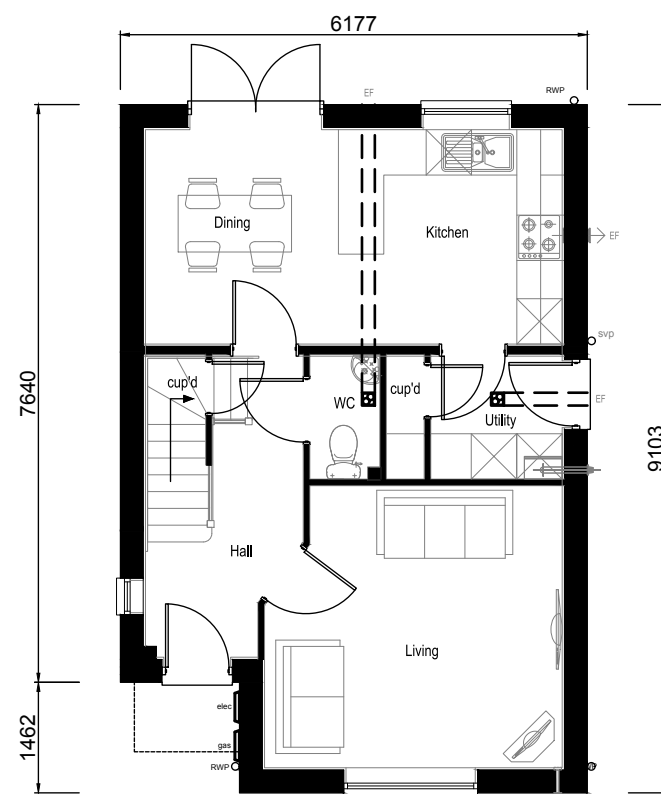


Ground Floor

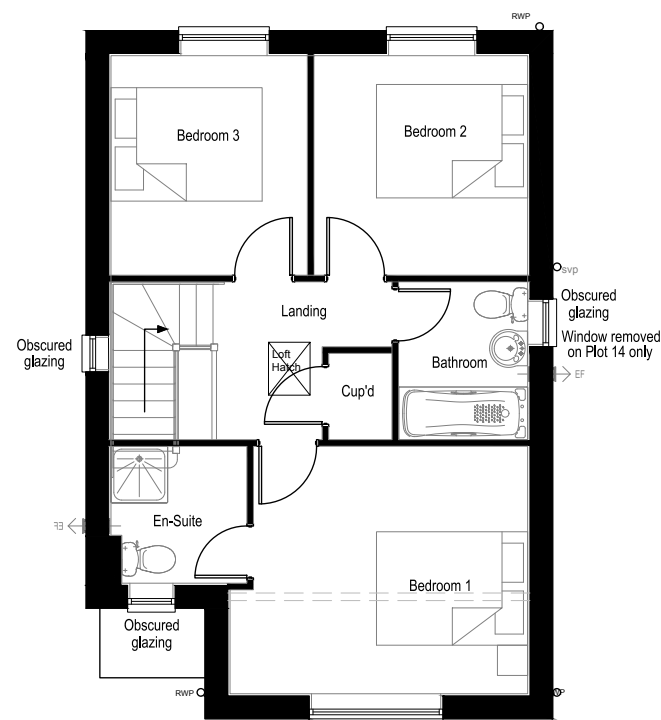

First Floor

Plots: 6 & 10 - AS
2, 5, 8 & 14 - HANDED

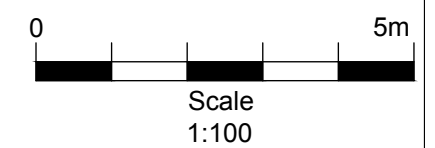

D	Plot numbering updated due to layout changes.	06.06.19
C	Plot numbering updated due to layout changes.	29.03.19
B	Plot numbering updated due to minor layout change.	05.11.18
A	Plot numbering updated.	10.07.18
Rev		Date

**PERSIMMON**
Together, we make a home

Persimmon Homes Thames Valley
Persimmon House, Knoll Road,
Camberley, Surrey GU15 3TQ
Tel: 01276 808080

Site: PHASE 3 Littlehampton Parcel A2.B6	Date: March 2018
	Scale: 1:100 @ A3
	Org No: 544_PL_HAT_100

Drawing Title: **Hatfield
Proposed Floor Plans**

Drawing Status: SUBMITTED	Drawn: VW	Checked: ME/RC
	Rev: D	