



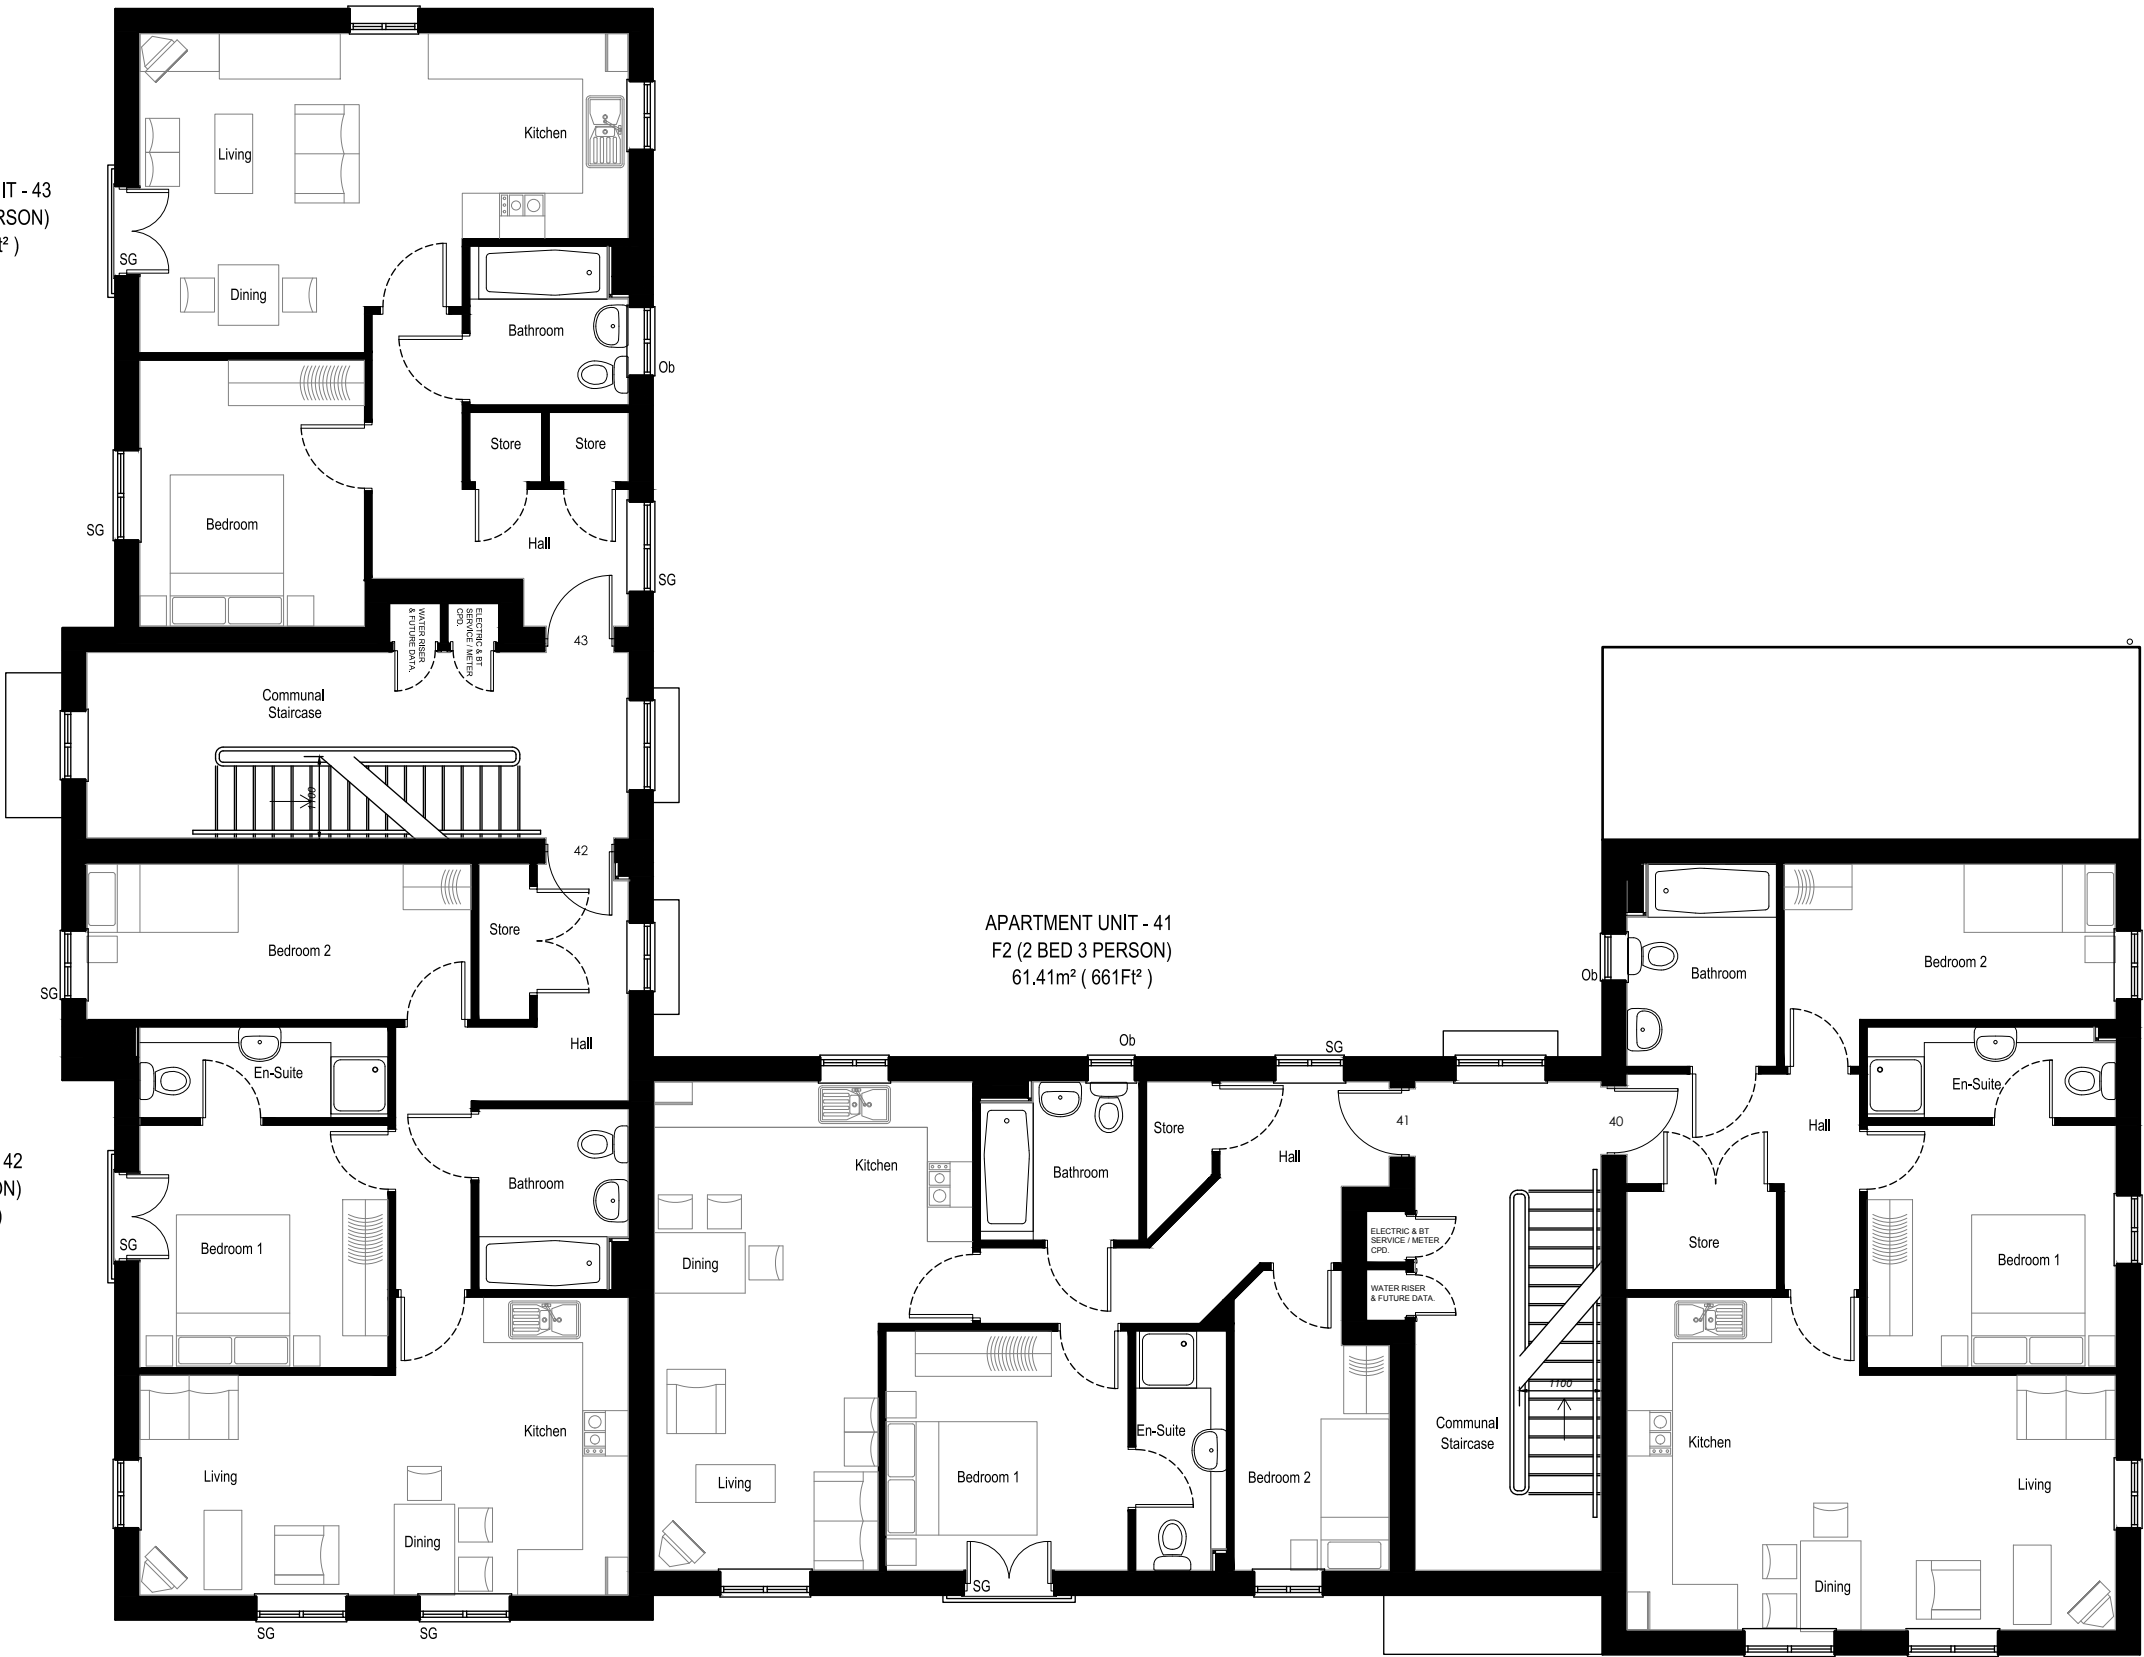

First Floor Plan

Plots: 40 - 43

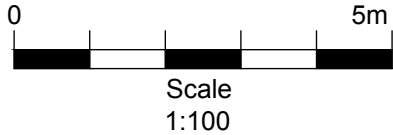

 PERSIMMON Together, we make a home Persimmon Homes Thames Valley Persimmon House, Knoll Road, Camberley, Surrey GU15 3TQ Tel: 01276 808080	Site: PHASE 3 Littlehampton Parcel A2.B6		Date: March 2018
	Scale: 1:100 @ A3		Scale: 1:100 @ A3
	Drawing Title: Apartment Block B - Private Proposed First Floor Plan		Org No: 544_PL_BLK_B_101
	Drawing Status: PRELIMINARY		Drawn: AT Checked: ME/RC Rev: A
Rev A Floor Plan re-designed to reflect changes to Layout configuration.		Date 01.05.18	