


MATERIALS

- 1) WHITE SOFFITS & FACIAS
- 2) WHITE FRAMED FENESTRATION
- 3) BRICK
- 4) ROOF TILES
- 5) QUOINING DETAIL
- 6) DENTIL COURSE DETAIL

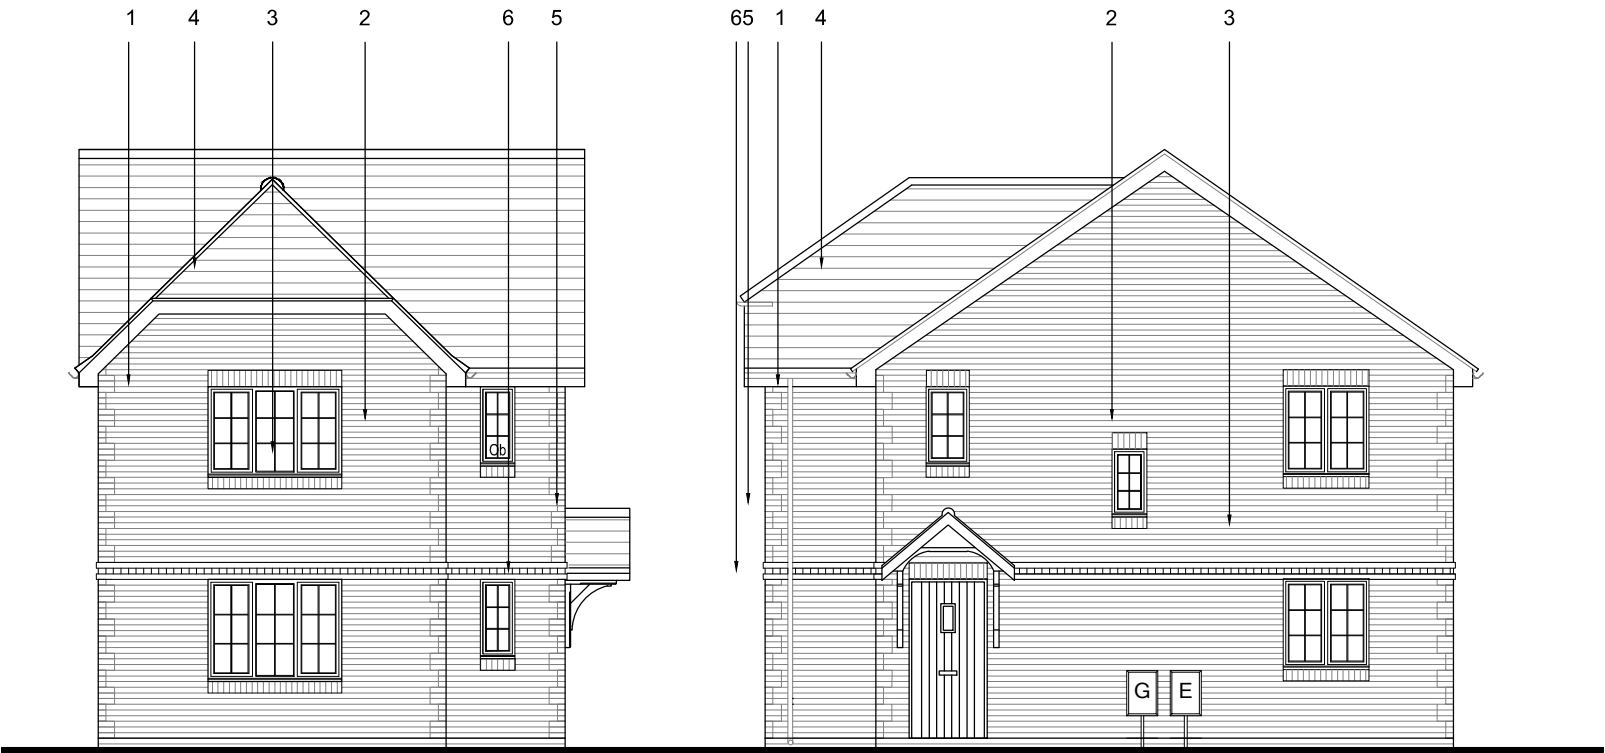

Front Elevation

Side Elevation



Rear Elevation

Side Elevation

Plot: 4



Scale
1:100

-		-
A	Bed 3 Window amended on rear elevation.	25.10.19
Rev		Date
 PERSIMMON Together, we make a home Persimmon Homes Thames Valley Persimmon House, Knoll Road, Camberley, Surrey GU15 3TQ Tel: 01276 808080		
Site: PHASE 3 Littlehampton Parcel A2.B6		Date: June 2019
		Scale: 1:100 @ A3
		Org No: 544_PL_DER.CR_200
Drawing Title: Derwent Corner Proposed Elevations		
Drawing Status: SUBMITTED		Drawn: AT
		Checked: ME/RC
		Rev: A