


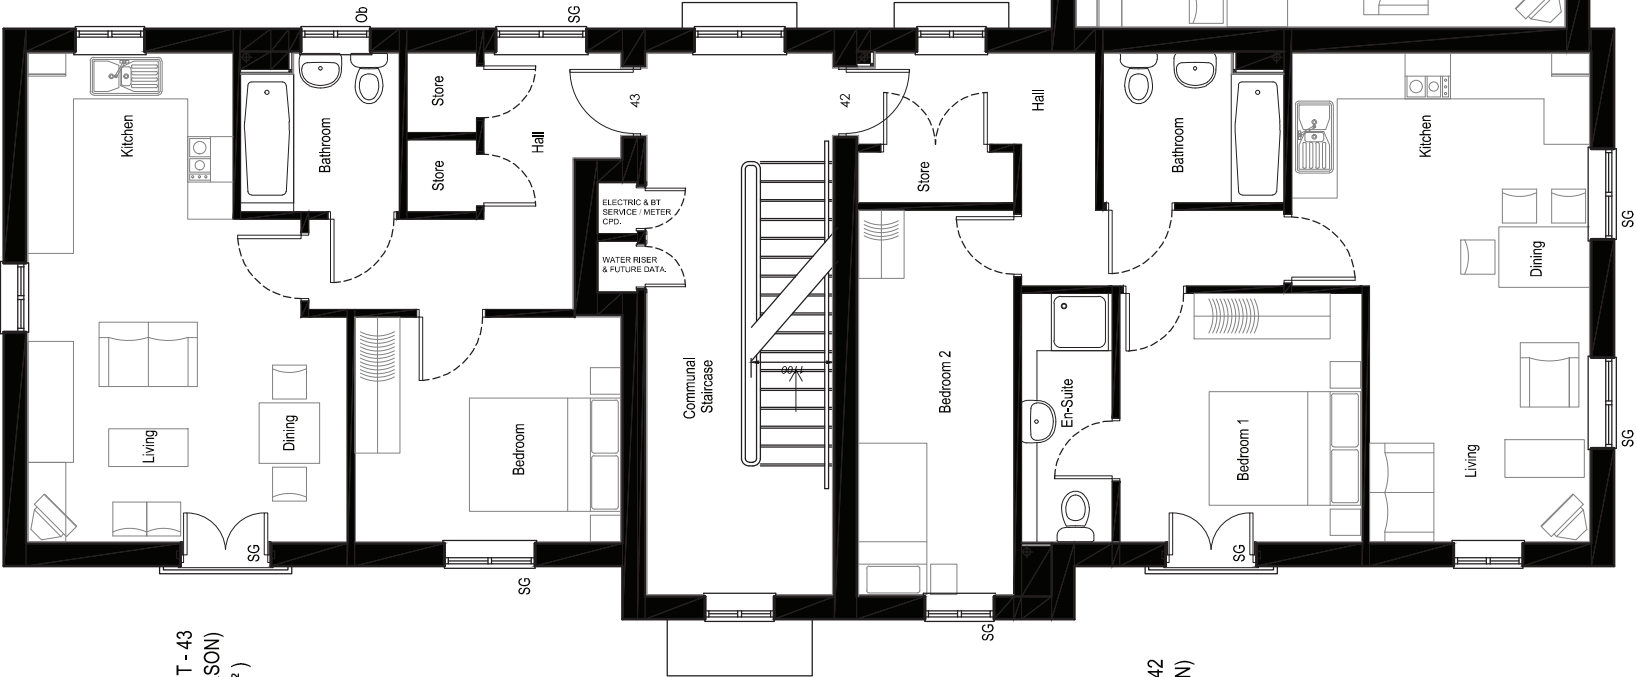

APARTMENT UNIT - 43
F4 (1 BED 2 PERSON)
50.0m² (538Ft²)

APARTMENT UNIT - 42
F5 (2 BED 3 PERSON)
63.83m² (687Ft²)

APARTMENT UNIT - 41
F6 (2 BED 3 PERSON)
61.41m² (661Ft²)

APARTMENT UNIT - 40
F1 (2 BED 3 PERSON)
65.36m² (704Ft²)

First Floor Plan



PHASE 3 Littlehampton Parcel A2.B6		DATE: March 2018
		SCALE: 1:100 @ A3
		DWG NO: 544_PL_BUK_B_101
Drawing Title: Apartment Block B - Private Proposed First Floor Plan		
Drawing Status: SUBMITTED		Checked: AT ME/RC
		Rev: C

11.11.19	-	11.11.19	-
25.10.19	11.11.19	25.10.19	11.11.19
01.05.18	25.10.19	01.05.18	25.10.19
Rev	Date	Rev	Date



Together, we make a home

Persimmon Homes Thames Valley
Persimmon House, Knoll Road,
Camberley, Surrey GU15 3TQ
Tel: 01276 606080

Plots: 40 - 43