


APARTMENT UNIT - 45
F4 (1 BED 2 PERSON)
50.0m² (538Ft²)

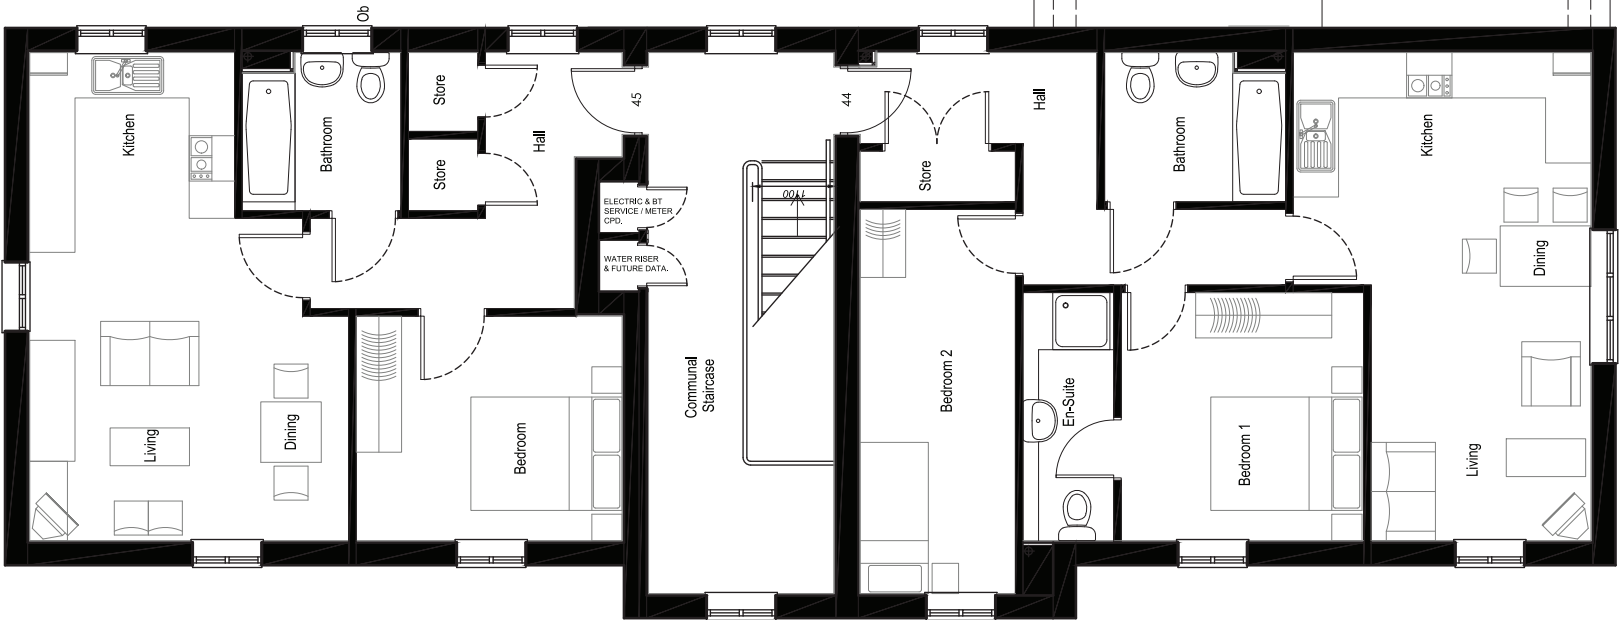

APARTMENT UNIT - 44
F5 (2 BED 3 PERSON)
63.83m² (687Ft²)

Second Floor Plan

Plots: 44- 45



PERSIMMON
Together, we make a home

Persimmon Homes Thames Valley
Persimmon House, Knafl Road,
Cambridge, Cambridgeshire CB2 3TQ
Tel: 01276 868860

SITE:	DATE:
PHASE 3	March 2018
Littlehampton	SCALE:
Parcel A2.B6	1:100 @ A3
	DWG NO:
	544_PL_BLK_B_102

Drawing Title: Apartment Block B - Private
Proposed Second Floor Plan



-	-	-	-
B	2 Bedroom Unit removed from top floor as requested by LPA. Plot numbering updated to reflect changes.	11.11.19	Checked: AT ME/RC
A	Floor Plan re-designed to reflect changes to Layout configuration.	01.05.18	Rev: B
Rev		Date	

SUBMITTED