


APARTMENT UNIT - 30
HA-F1 (2 BED 4 PERSON)

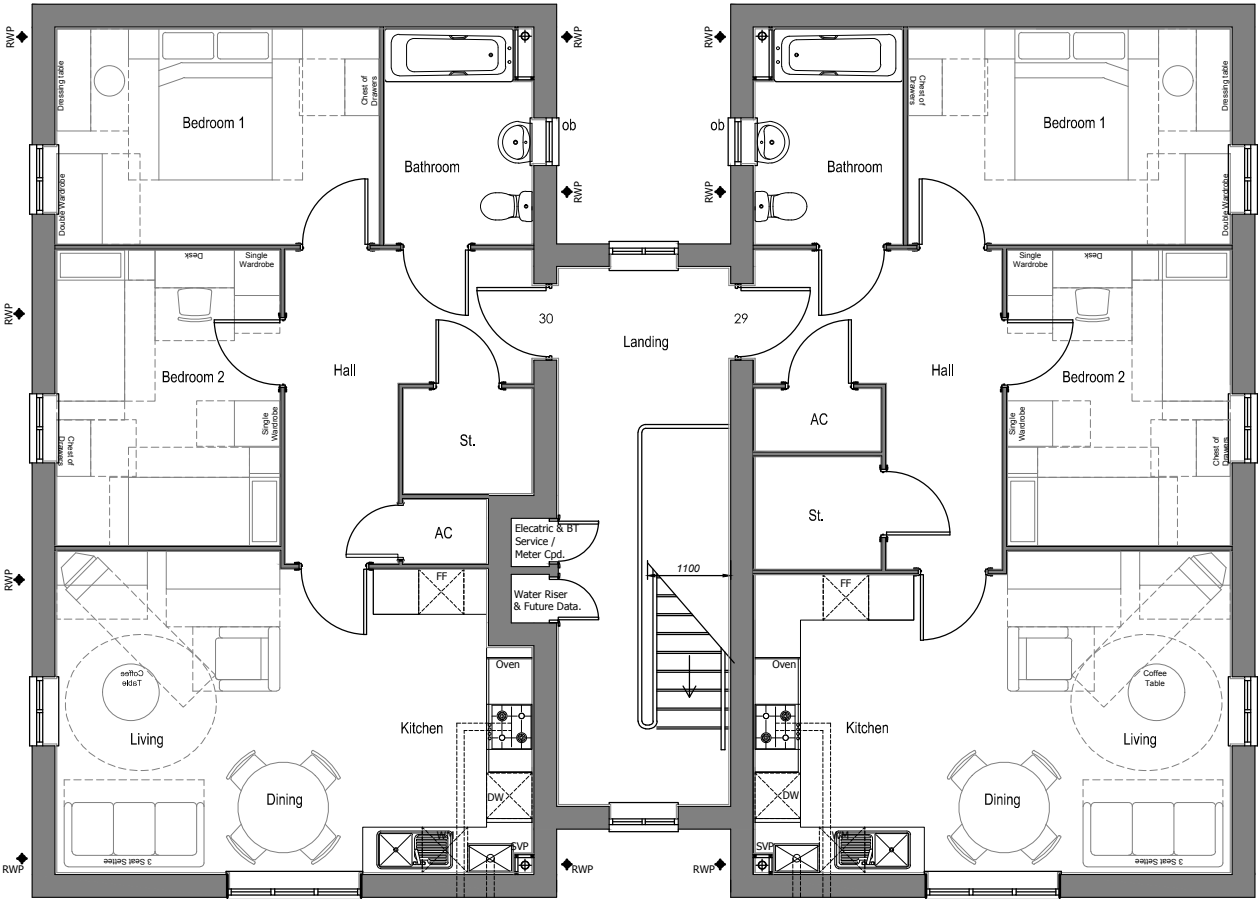


APARTMENT UNIT - 29
HA-F2 (2 BED 4 PERSON)

Plots: 29 - 30

Second Floor Plan

**PERSIMMON**
Together, we make a home
Persimmon Homes Thames Valley
Persimmon House, Knoll Road,
Camberley, Surrey GU15 3TQ
Tel: 01276 808080

Site: PHASE 3 Littlehampton Parcel A2.B6		Date: March 2018	
Scale: 1:100 @ A3		Scale: 1:100 @ A3	
Drg No: 544_PL_BLK_A_102		Drg No: 544_PL_BLK_A_102	
Drawing Title: Apartment Block A - Afford. Proposed Second Floor Plan			
Drawing Status: SUBMITTED		Drawn: AT	Checked: ME/RC
Rev:		Rev: C	

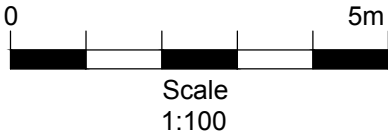

C	Minor internal changes. Windows to side flanks changed.	03.01.20
B	Apartment Block re-designed & Plot numbers updated.	14.05.19
A	Window to Living Room added to side flank.	02.05.18
Rev		Date