


MATERIALS

- 1) WHITE SOFFITS & FACIAS
- 2) WHITE FRAMED FENESTRATION
- 3) BRICK
- 4) ROOF TILES
- 5) FLINT




Front Elevation
Plots 11, 18 & 18H only

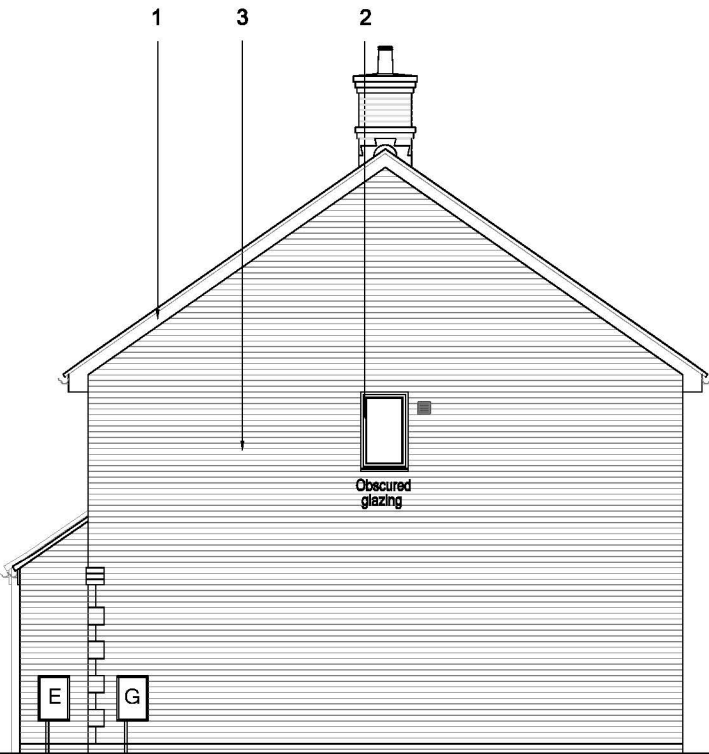

Side Elevation
Plots 11 & 18H only




Rear Elevation

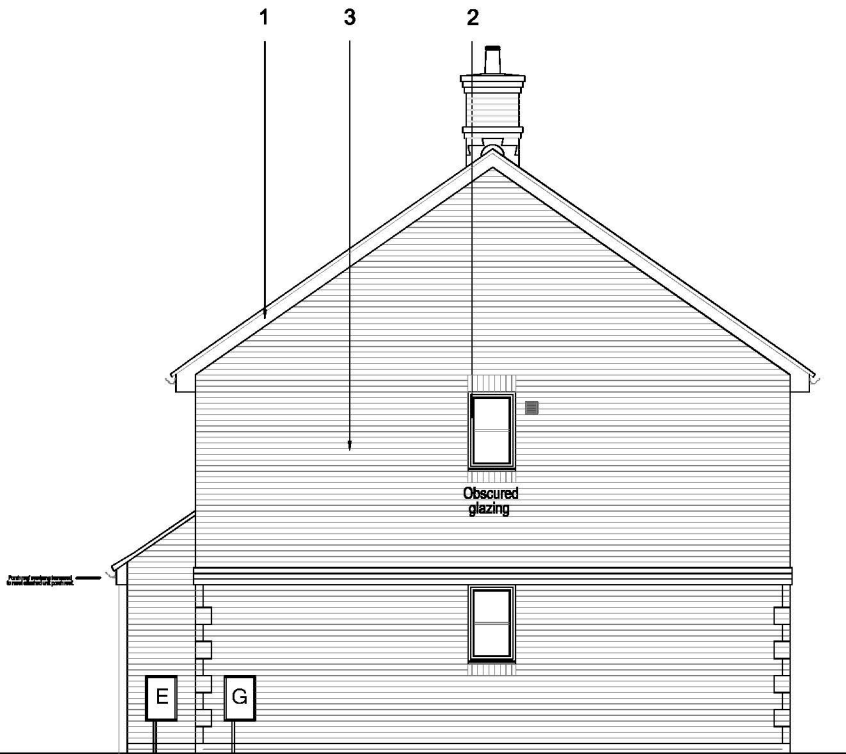

Side Elevation
Plot 18 only



Front Elevation
Plot 18H only

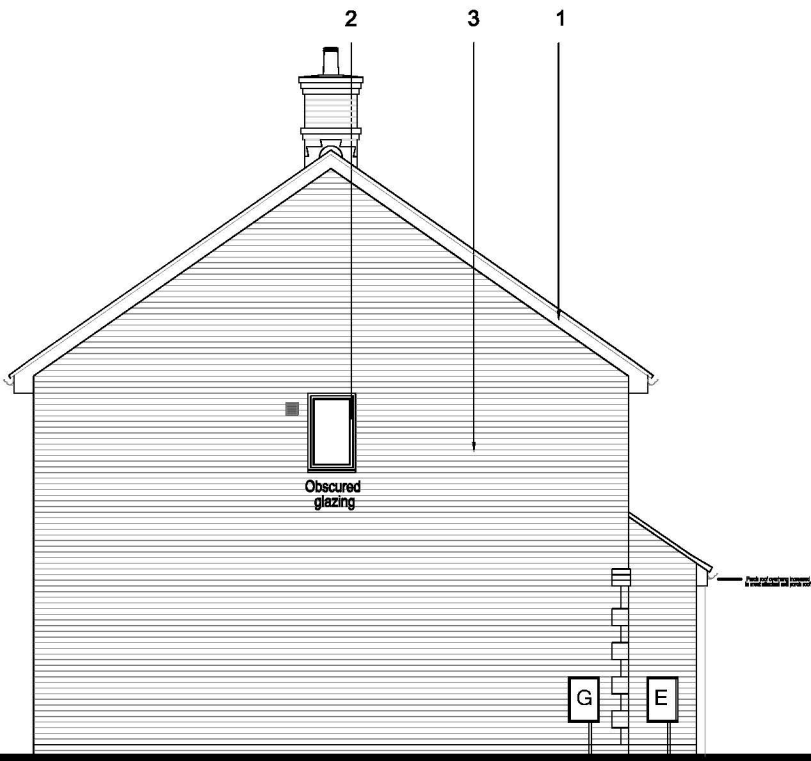

Side Elevation
Plot 18H only

Plots: 11, 14 - AS
12, 16 - HANDED



Scale
1:100

C	Plot numbering updated due to layout changes.	10.02.20
B	Plot numbering updated to reflect changes made to layout.	29.03.19
A	Plot numbering & Elevations updated to reflect changes made to layout.	10.07.18
Rev:		Date:



Persimmon Homes Thames Valley
Persimmon House, Knoll Road,
Camberley, Surrey GU15 3TQ
Tel: 01276 908080

Site:	March 2018
PHASE 3 Littlehampton Parcel A2.B6	Scale: 1:100 @ A3
	Org No: 544_PL_HAN_201

Drawing Title: Hanbury
Proposed Elevations

Drawing Status:	Drawn: VW	Checked: ME/RC
SUBMITTED	Rev: C	