


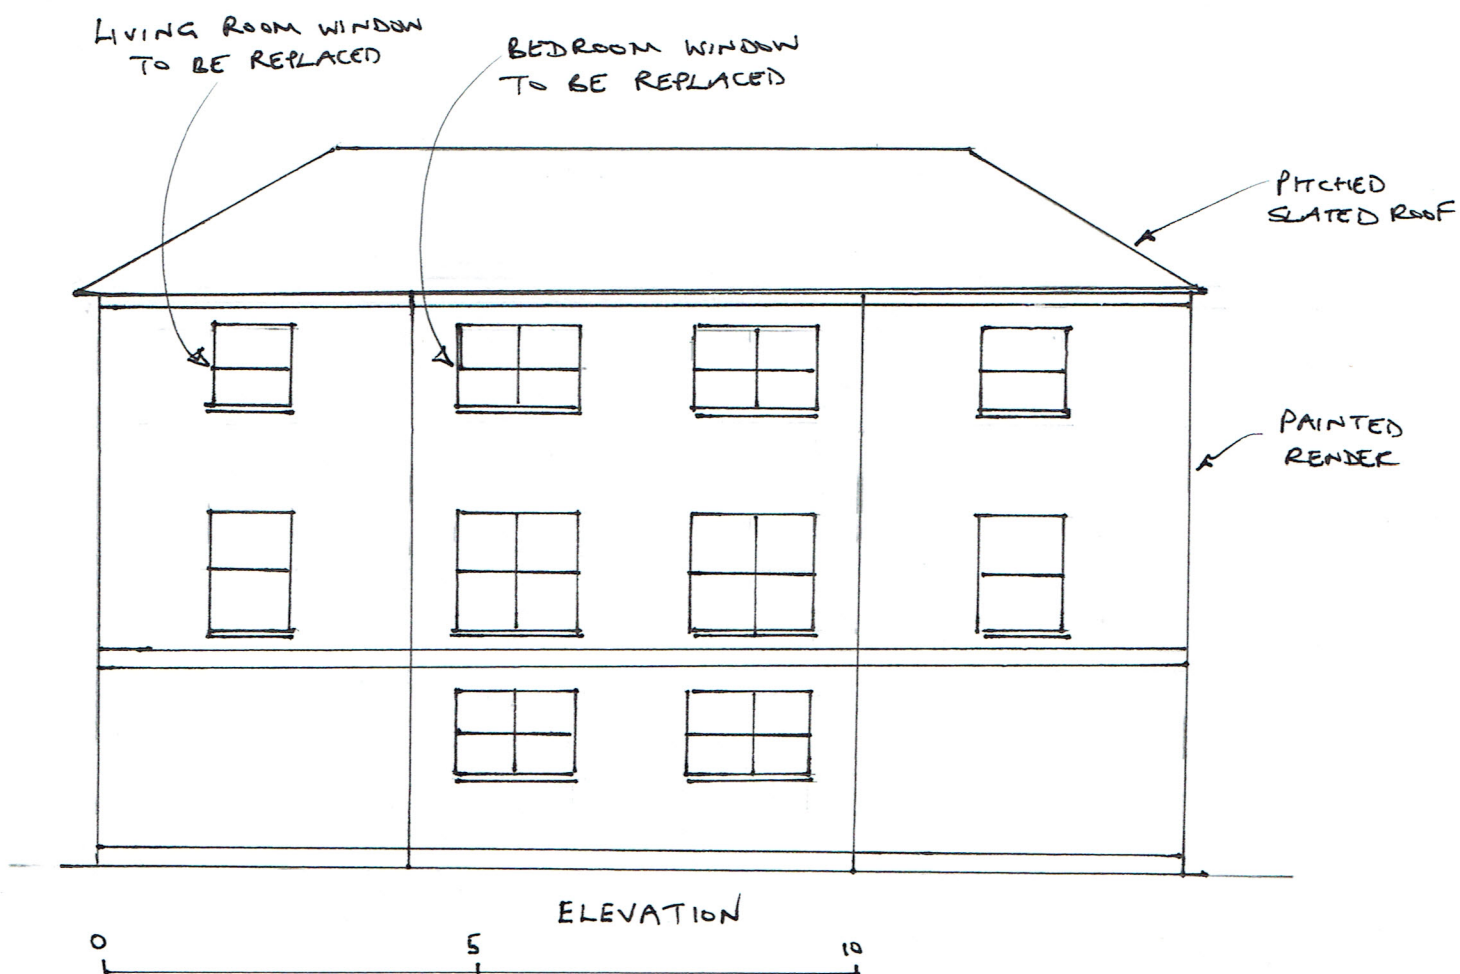

CLARE PATTEN
 17 ANSTEL COURT
 SELBORNE ROAD
 BN 17 5 NR
 WEST ELEVATION
 SCALE 1:100 @ A4
 DWG N° 17 AC/02



CLARE PATTEN
17 ANSTEL COURT
SELBORNE ROAD
BN 17 5 NR
SOUTH ELEVATION
SCALE 1:100 @ A4
DWG N° 17 AC/03