




North elevation | existing

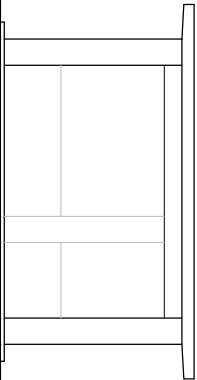


East elevation | existing

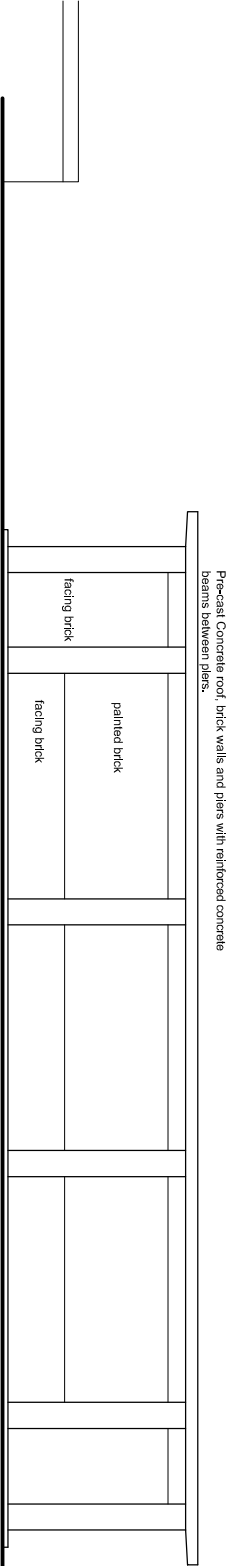


South elevation | existing

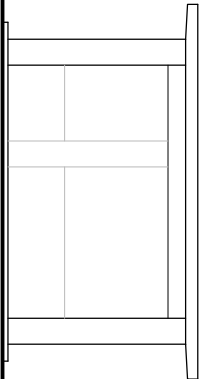


West elevation | existing

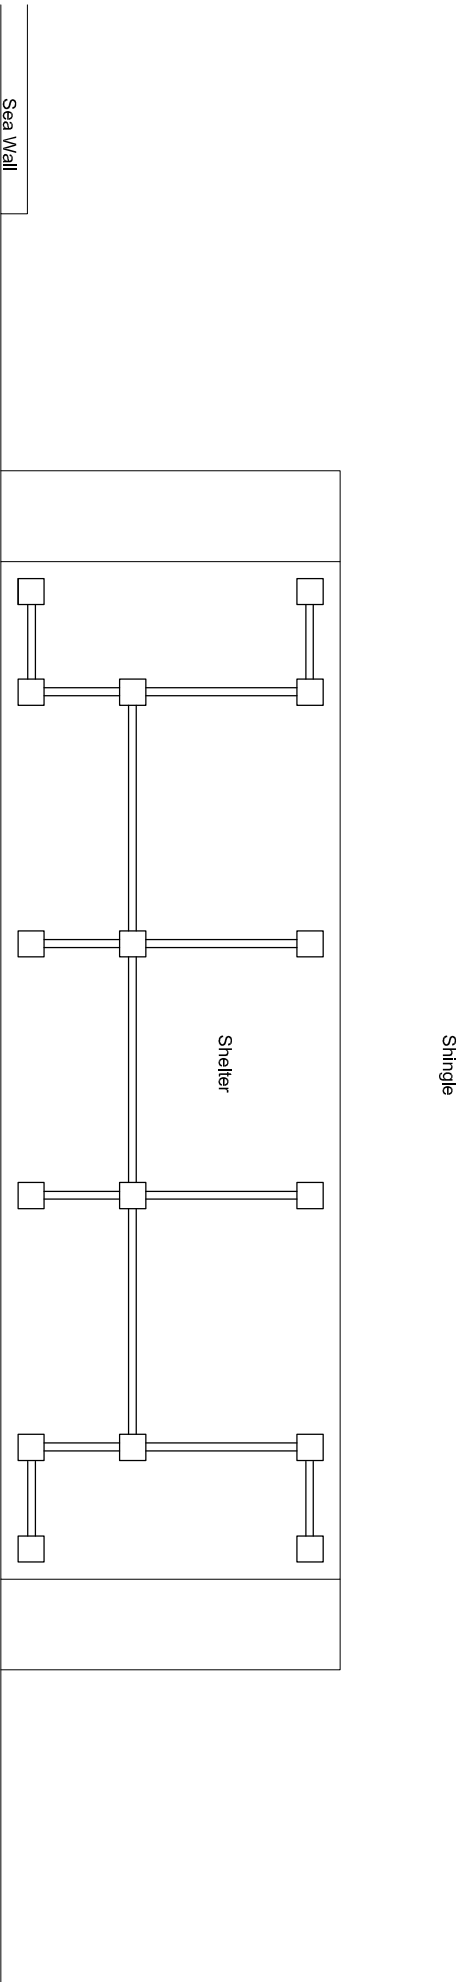

Promenade

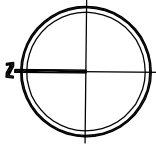

Existing shelter floor plan | existing

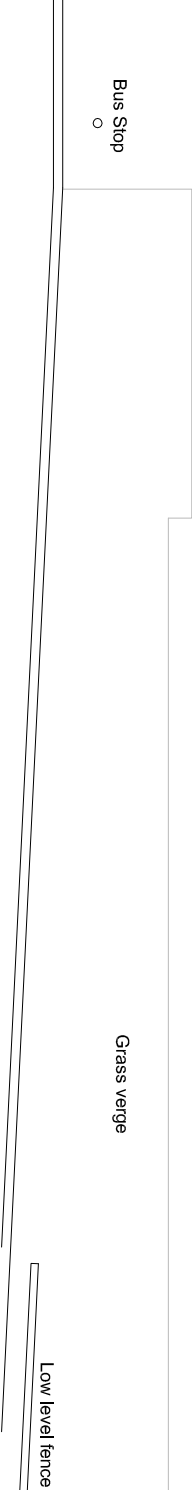

CL

U

D

9

DESIGN

STUDIO

(M): 07792 379302

(E): rudi.design.co@gmail.com

(W): doug9designstudio.co.uk

Project/Address

New Kite School and Beach Cafe

Promenade, Sea Road

Littlehampton

West Sussex, BN17 5GB

DRAWING

Drawing Number

Scale

Date

Existing Building

C90103/02

1:100 @ A3

December 2016

Client

Mr. J Hawkins

Drawn By

Rudi

EXSITING SHELTER

ARUN DISTRICT COUNCIL LU/307/17/PL