


First floor plan | proposed

PROPOSED 1ST FLOOR PLAN

PLANNING ISSUE DRAWING

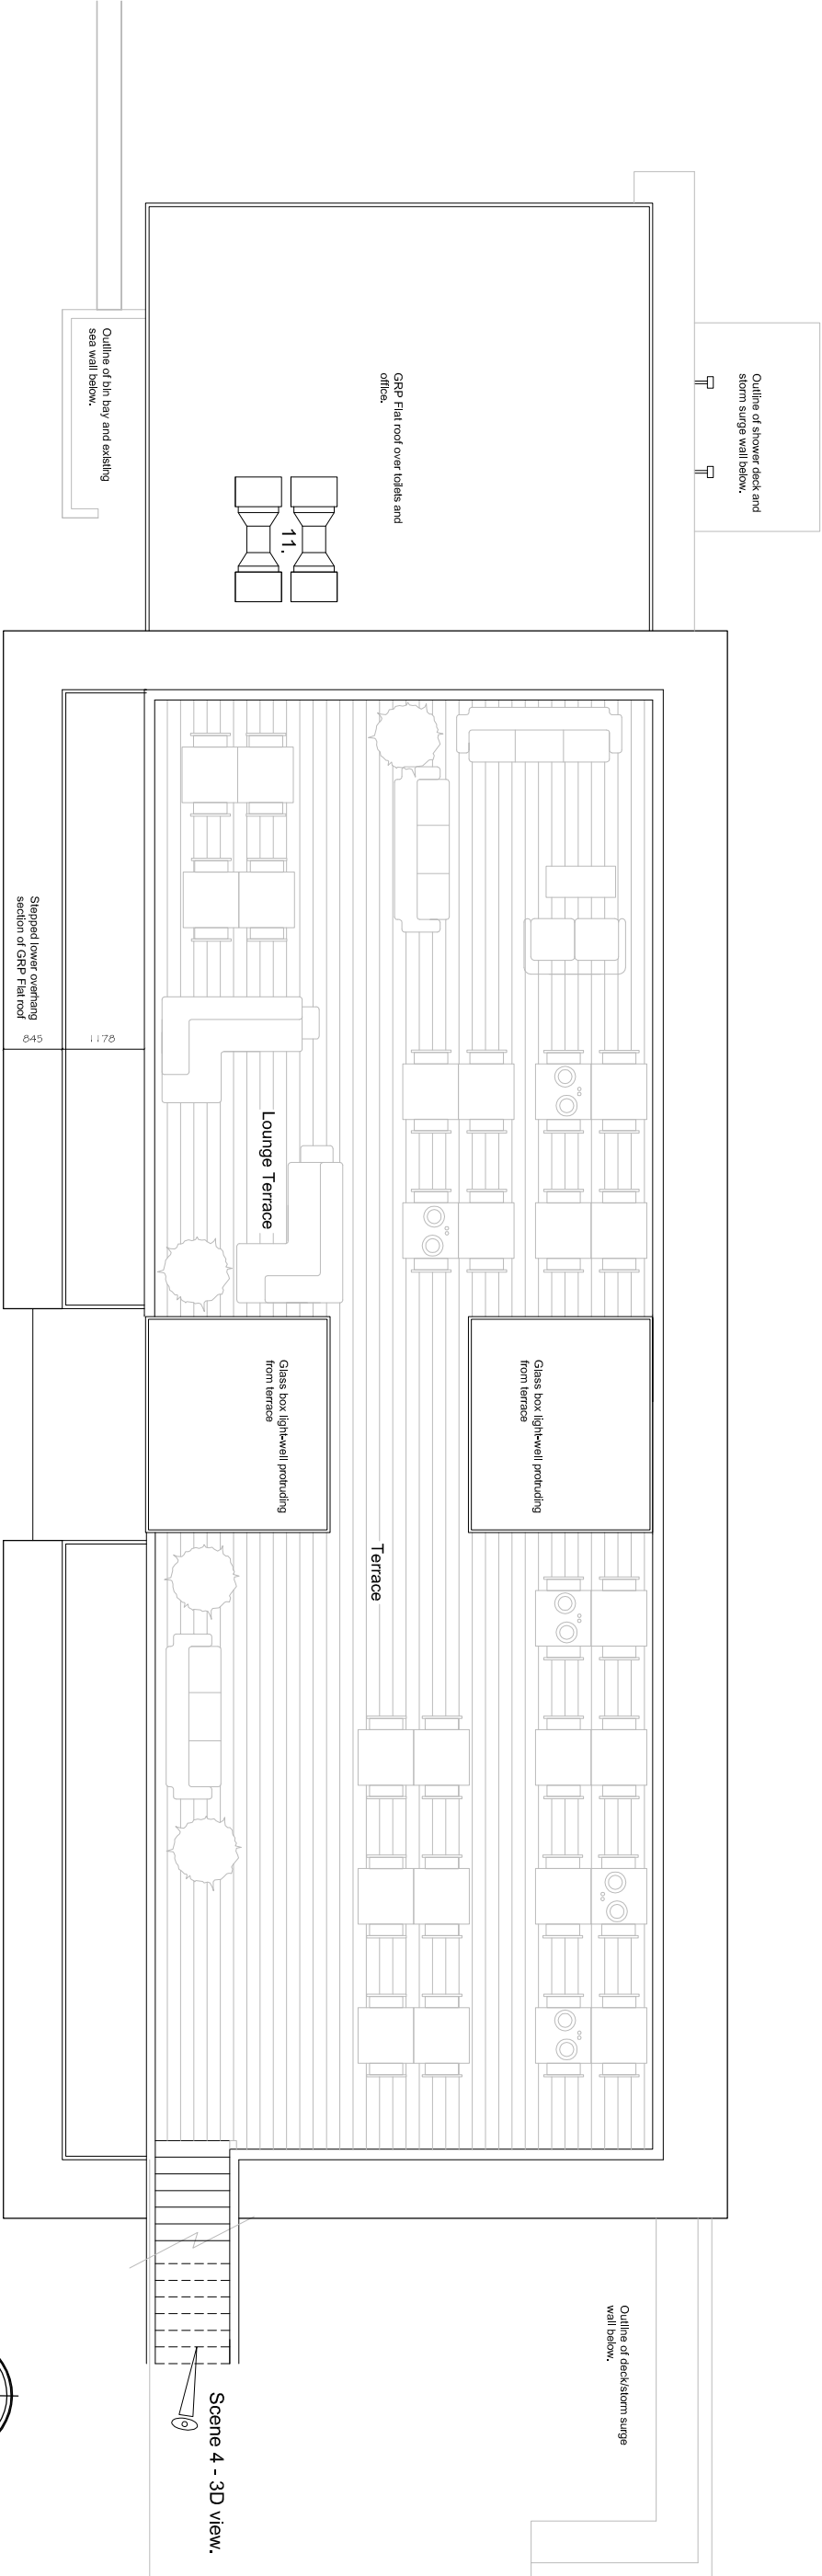

(M): 07792 379302 (E): rudi.design.co@gmail.com (W): cloud9designstudio.co.uk

Project/Address New Kite School and Beach Cafe
Promenade, Sea Road
Llithampton
West Sussex, BN17 5GB

DRAWING Proposed 1st Floor Plan
Drawing Number C910103/06
Scale 1:100 @ A3
Date September 2017

Client Mr. J. Hawkers
Drawn By Rudi

Note: These drawings are prepared for planning purposes only, do not scale for any other purpose.