

Ground Floor

1. Existing shelter outlined in red to be demolished and replaced with new single storey building, with light boxes and 1st floor terrace. Steel frame set on to pile or pad foundations (subject to structural engineers details) in-fill timber wall panels fixed to strip foundation, finishes in natural cedar cladding and silicon render.

2. N/A.

3. Sliding, folding glazed doors/windows, aluminium powder coated, final stile and fold positions to be confirmed. Final fenestration details to be confirmed including timber shutters and methods of fixing and opening.

4. Combined office/store room

5. Kitchen and service shown indicatively, final details to be confirmed with detailed brief.

6. Bike park provision for sustainable travel and use.

7. Bin bay and goods in.

8. Service counter/class space and storage allocation for watersports centre.

9. General seating arrangement is indicative, final details and no of covers TBC.

10. Low level deck on concrete slab or posts, subject to structural engineers details.

11. Services and extraction

12. Storm surge retaining wall - poured concrete.


[+ 4.490] Ground and Floor levels shown in metres AOD.

Scene 1 - 3D view.




Shingle

Scene 2 - 3D view.

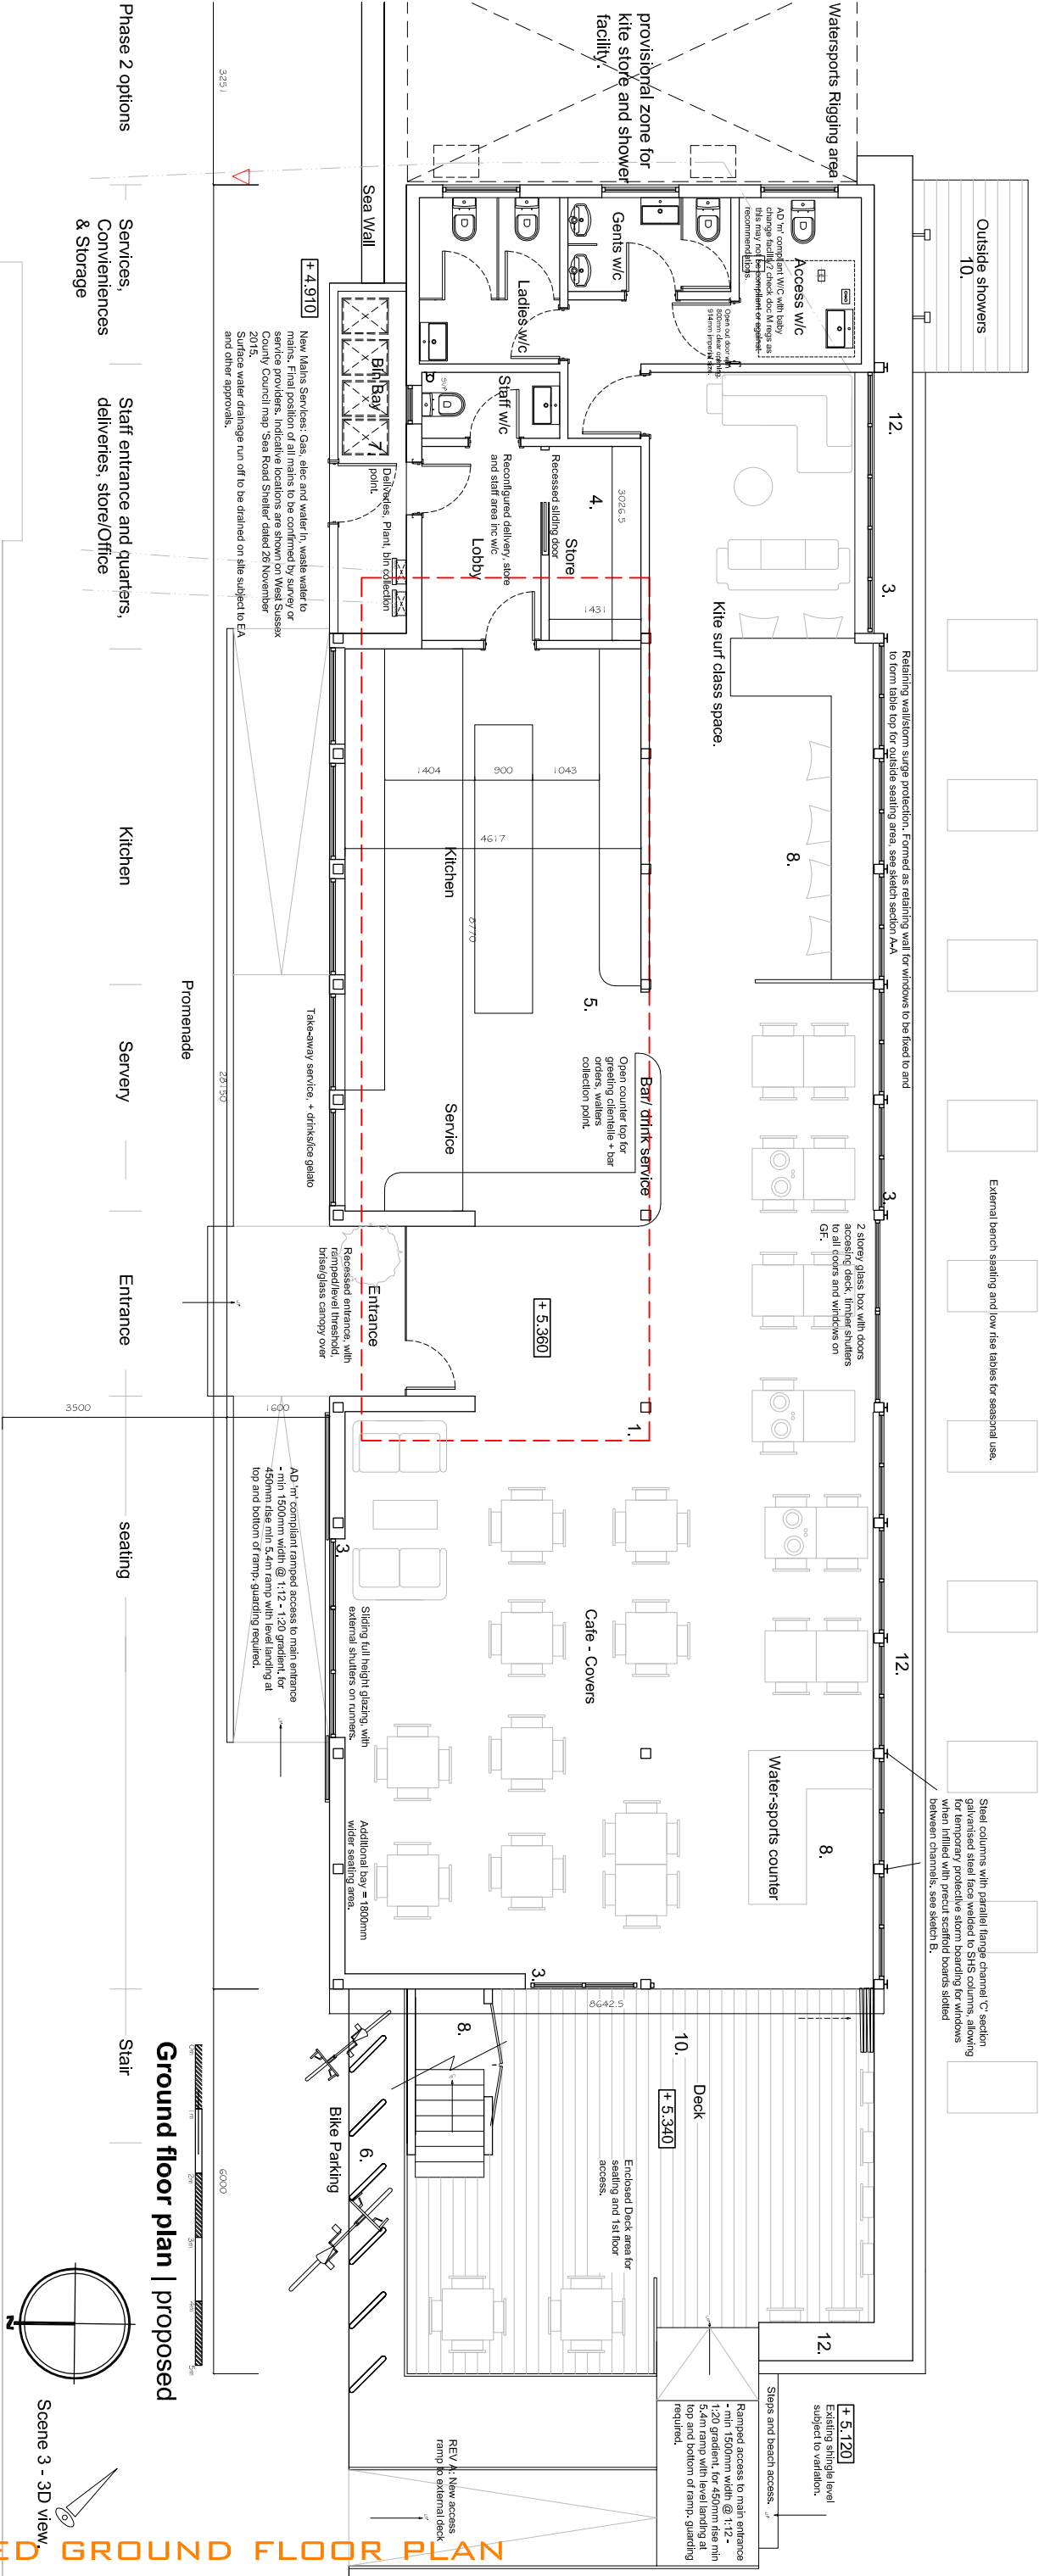

Ground floor plan | proposed

Scene 3 - 3D view.

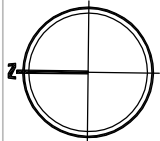

PLANNING ISSUE DRAWING
REV A: Floor level data and side access ramp added 06-11-2017



(M): 07792 379302 (E) nui.design.co@gmail.com (W) cloud9designstudio.co.uk

Project Address: New Kite School and Beach Cafe
Promenade, Sea Road
Littleshampton
West Sussex, BN17 5GB

DRAWING: Proposed GF Plan
Drawing Name: C9010305A
Scale: 1:100 @ A3
Date: September 2017

Client: Mr. J Hawkins
Drawn By: Rugh

Note: these drawings are prepared for planning purposes only, do not scale for any other purpose.