


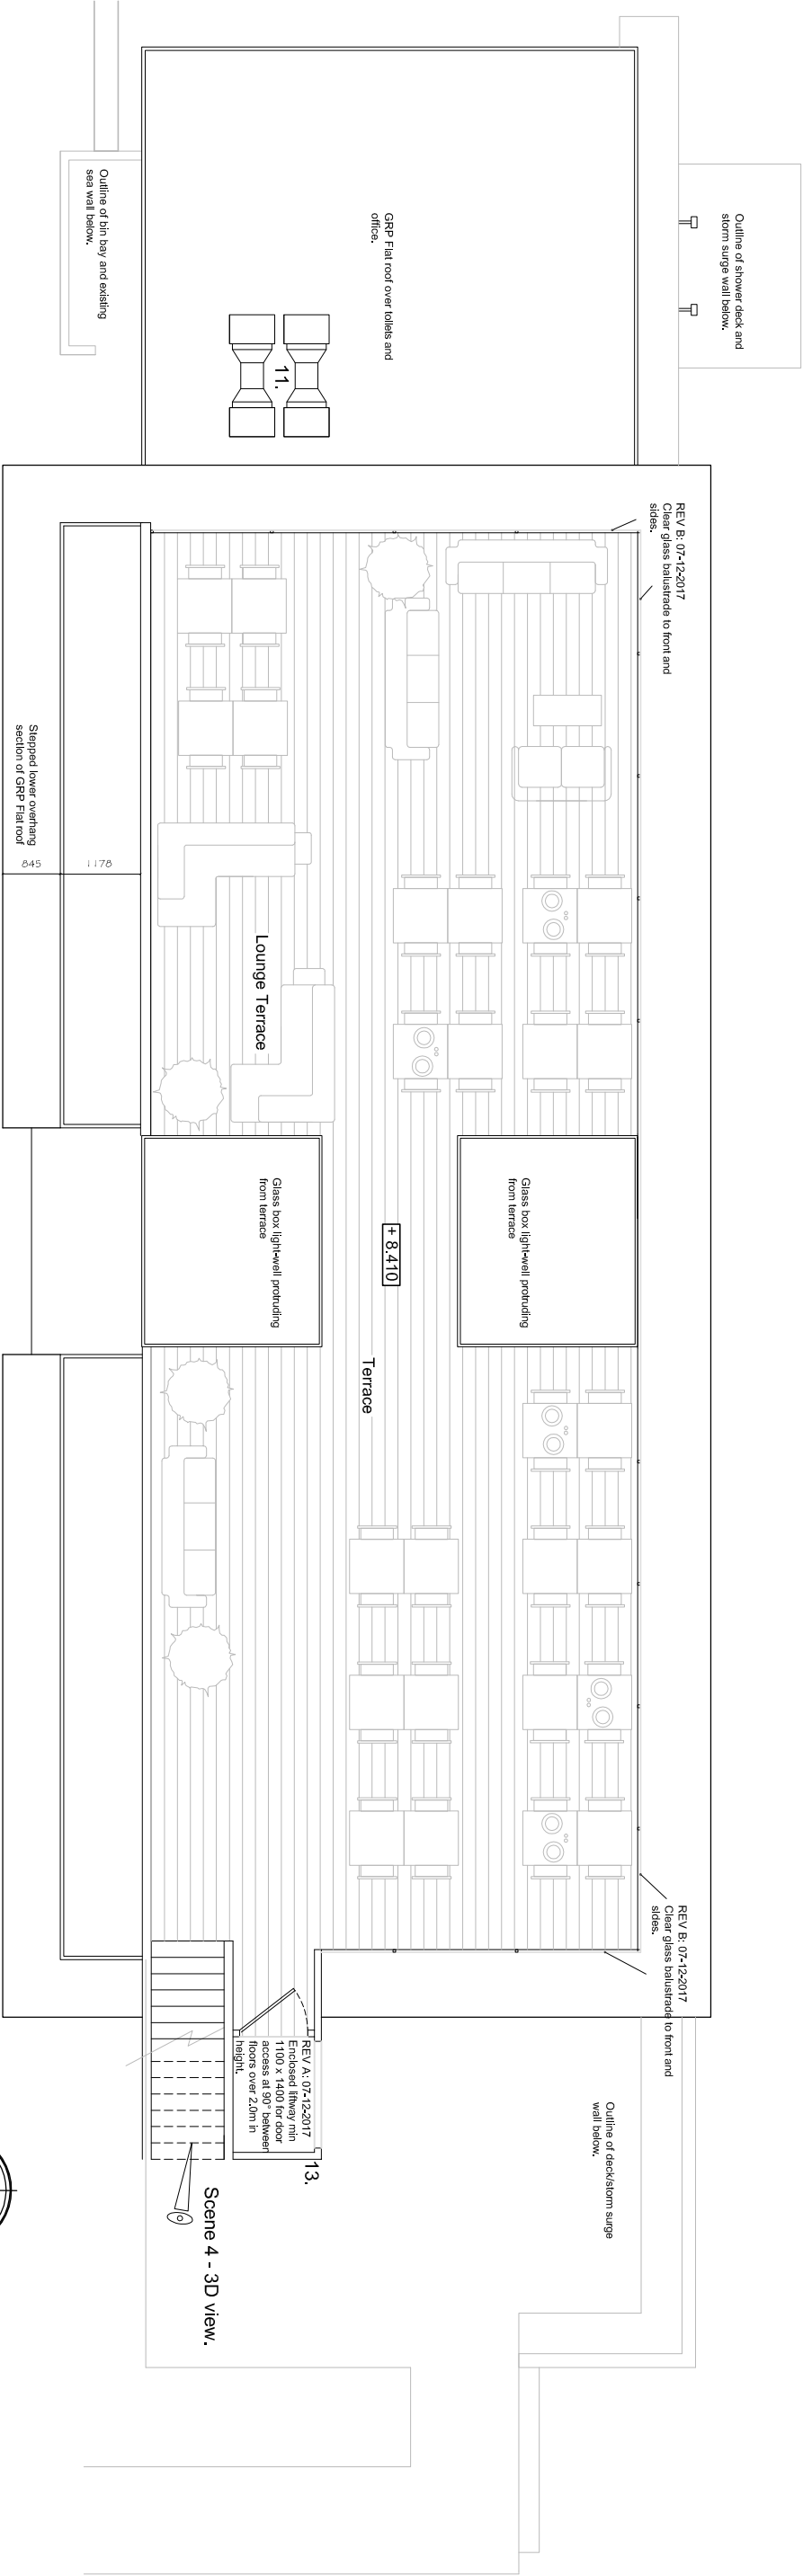

First floor plan | proposed

PROPOSED 1ST FLOOR PLAN

PLANNING ISSUE DRAWING
REV B: Access lifting platform and window added, balustrade materials altered, 07-12-2017
REV A: Floor levels AOD added 06-11-2017

CLOUD9

DESIGN STUDIO

(M): 07792 379302 (E) rudi.design.co@gmail.com (W) cloud9designstudio.co.uk

Project/Address	New Kite School and Beach Cafe	DRAWING	Proposed 1st Floor Plan
	Promenade, Sea Road	Drawing Number	C910103A06
	LtHampston	Scale	1:100 @ A3
	West Sussex, BN17 5GB	Date	September 2017

Client [Mr. J Hawkers](#) Drawn By [Rudi](#)

Note: These drawings are prepared for planning purposes only, do not scale for any other purpose.