





EXISTING

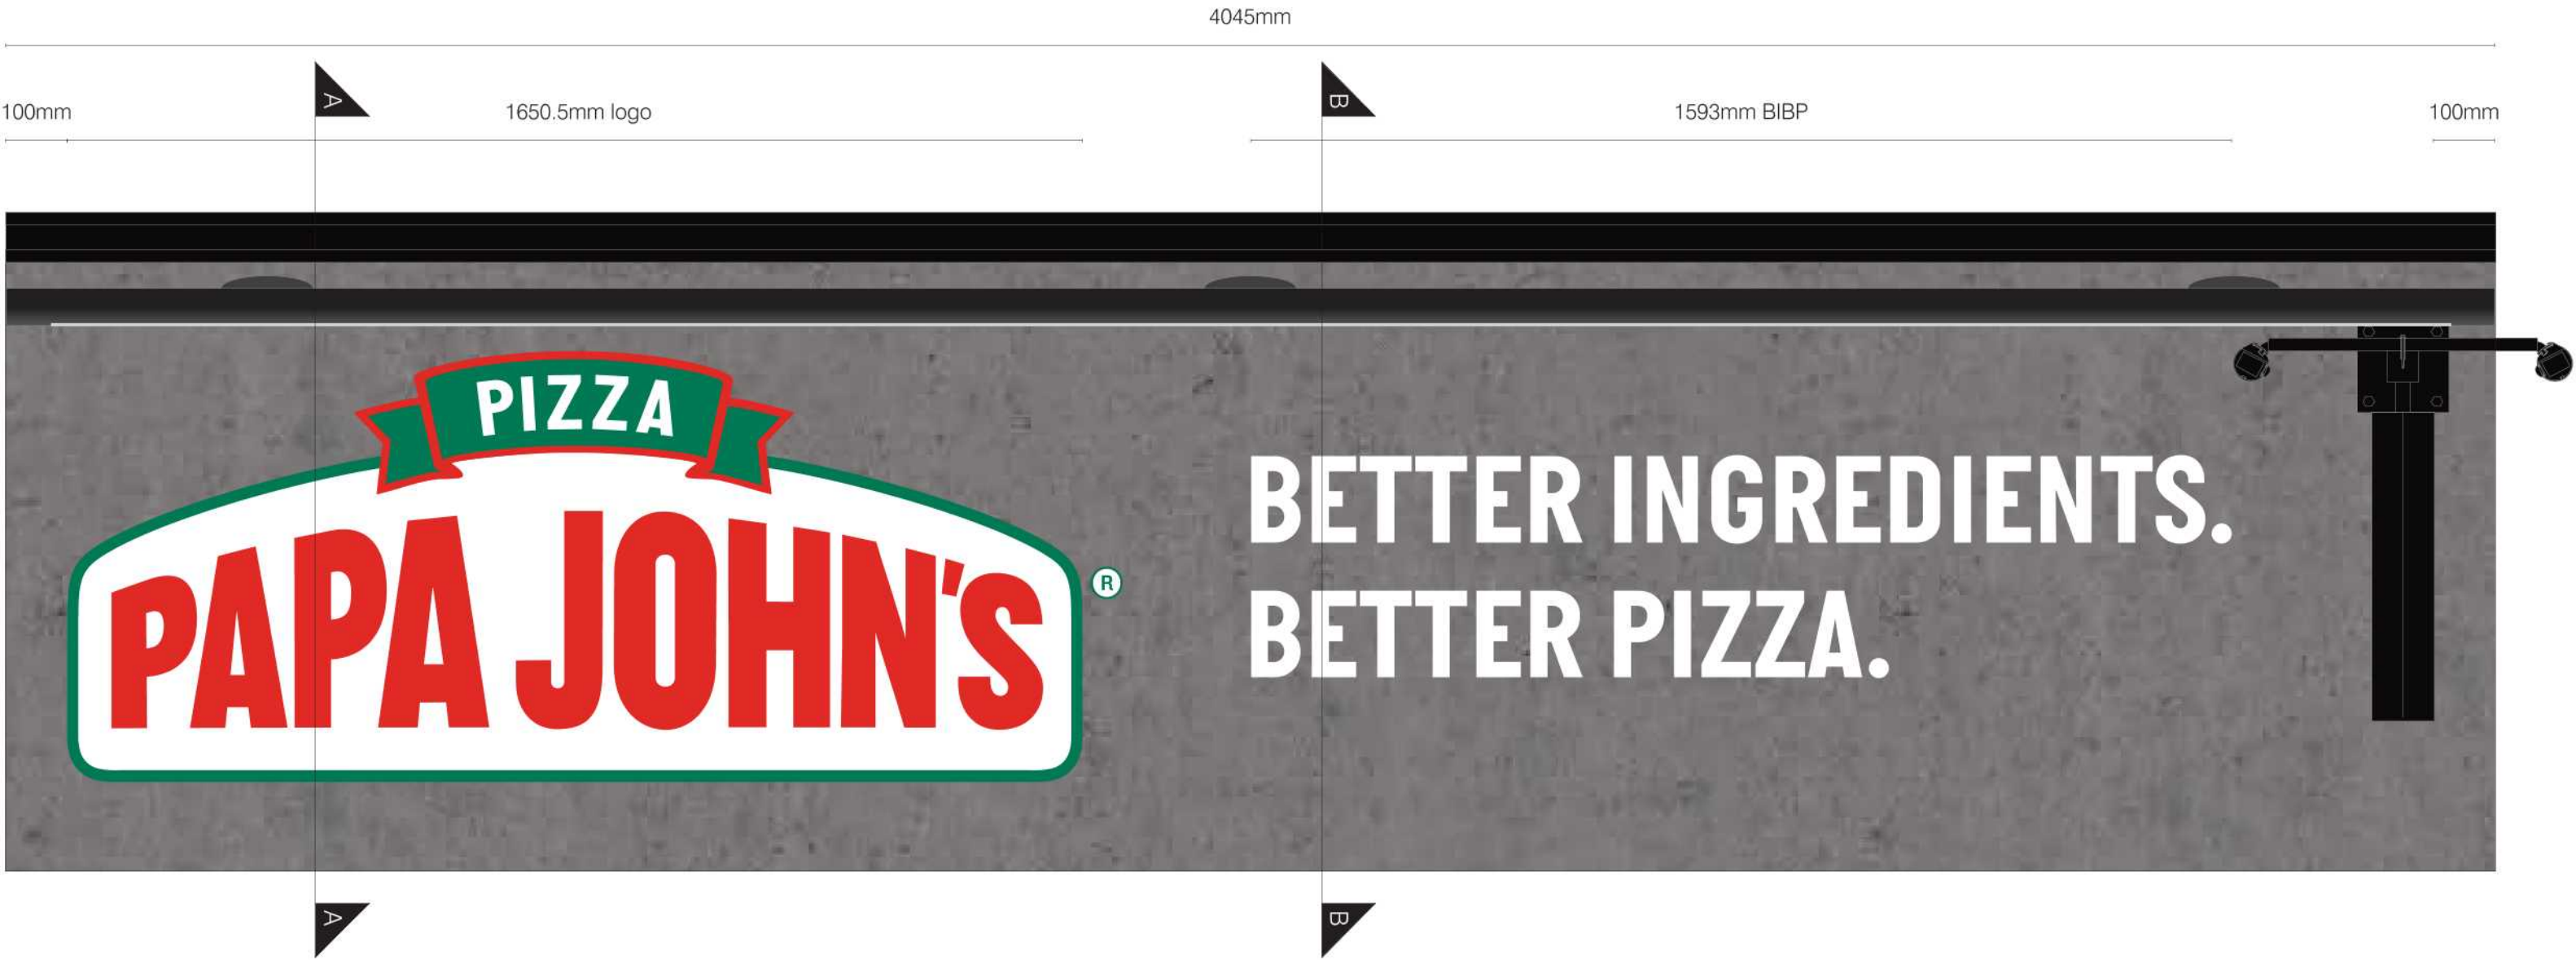

PROPOSED

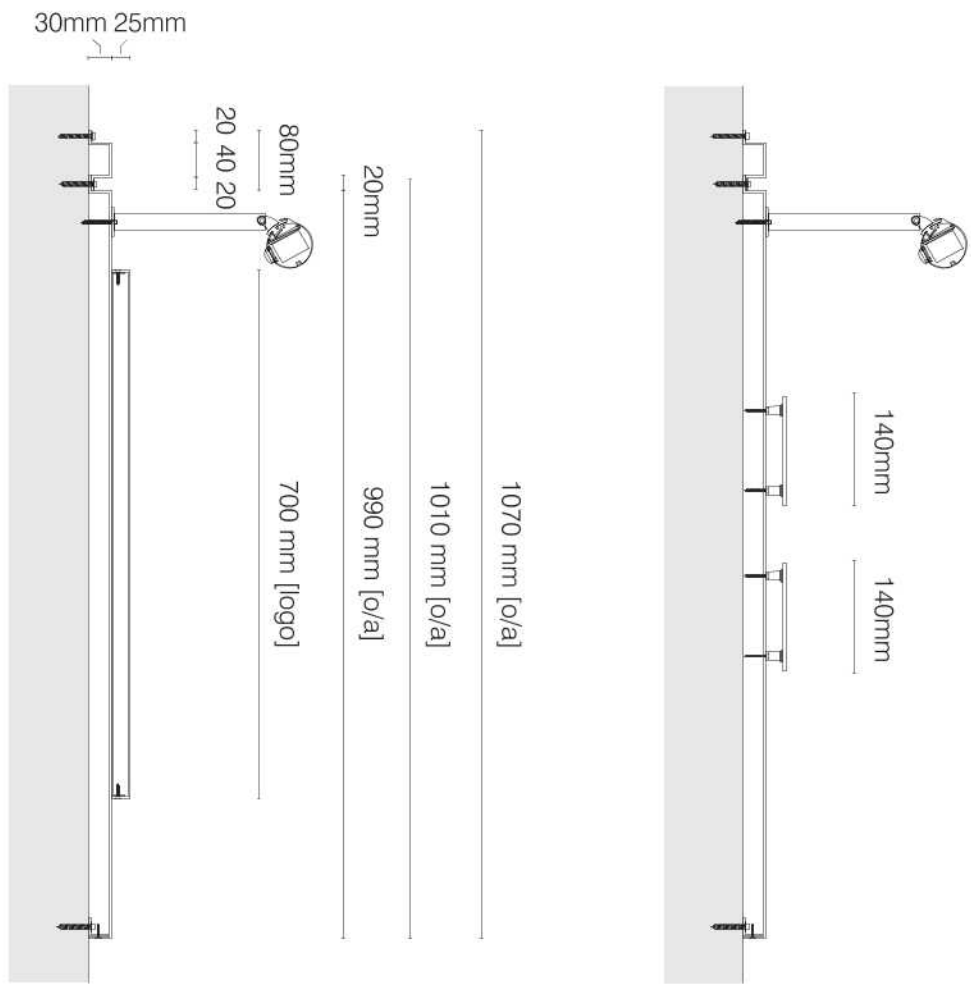

A - A SECTION
SCALE 1:10

B - B SECTION
SCALE 1:10

ITEM A

1no non-illuminated panel sign with overhead LED trough light. Back panel face & 30mm deep returns to be fabricated from 3mm aluminium c/w 20mm shadow gap to top & bottom. Panel to be powder coated RAL 7004 Grey satin with applied digitally printed Stone affect Mactac Bubble-free (10YR) vinyl complete with clear Matt laminate. Reg marks applied in Green & white vinyl.

1no non-illuminated shaped logo fitted to face. Logo fabricated from 3mm aluminium with 25mm returns and finished green RAL 6029 satin with white & red vinyl detail applied to front. Logo mounted via a full 2mm aluminium backtray.


BIBP letters flat cut from 5mm 069 white acrylic and stood off back panel via plastic snap locators to rear. Illumination provided via an LED overhead trough light finished black RAL 9005 satin.


Area above 990mm high to be further fitted with folded 3mm aluminium panels 30mm returns all finished black RAL 9005 satin.

ITEM B

Double sided externally illuminated projecting signs to comprise: 3mm thick aluminium framework 100mm wide with 1 No projecting bracket cut from 50mm x 50mm x 3mm aluminium hollow section welded onto a suitable fixing plate and welded to framework. The framework clad either side with a fabricated 3mm thick aluminium panel with 50mm deep returns. Panels to receive logo detail in vinyl to brand colours. All surfaces finished externally Black Ral 9005 satin.

Sign illuminated via an overhead pictoral LED trough light set.

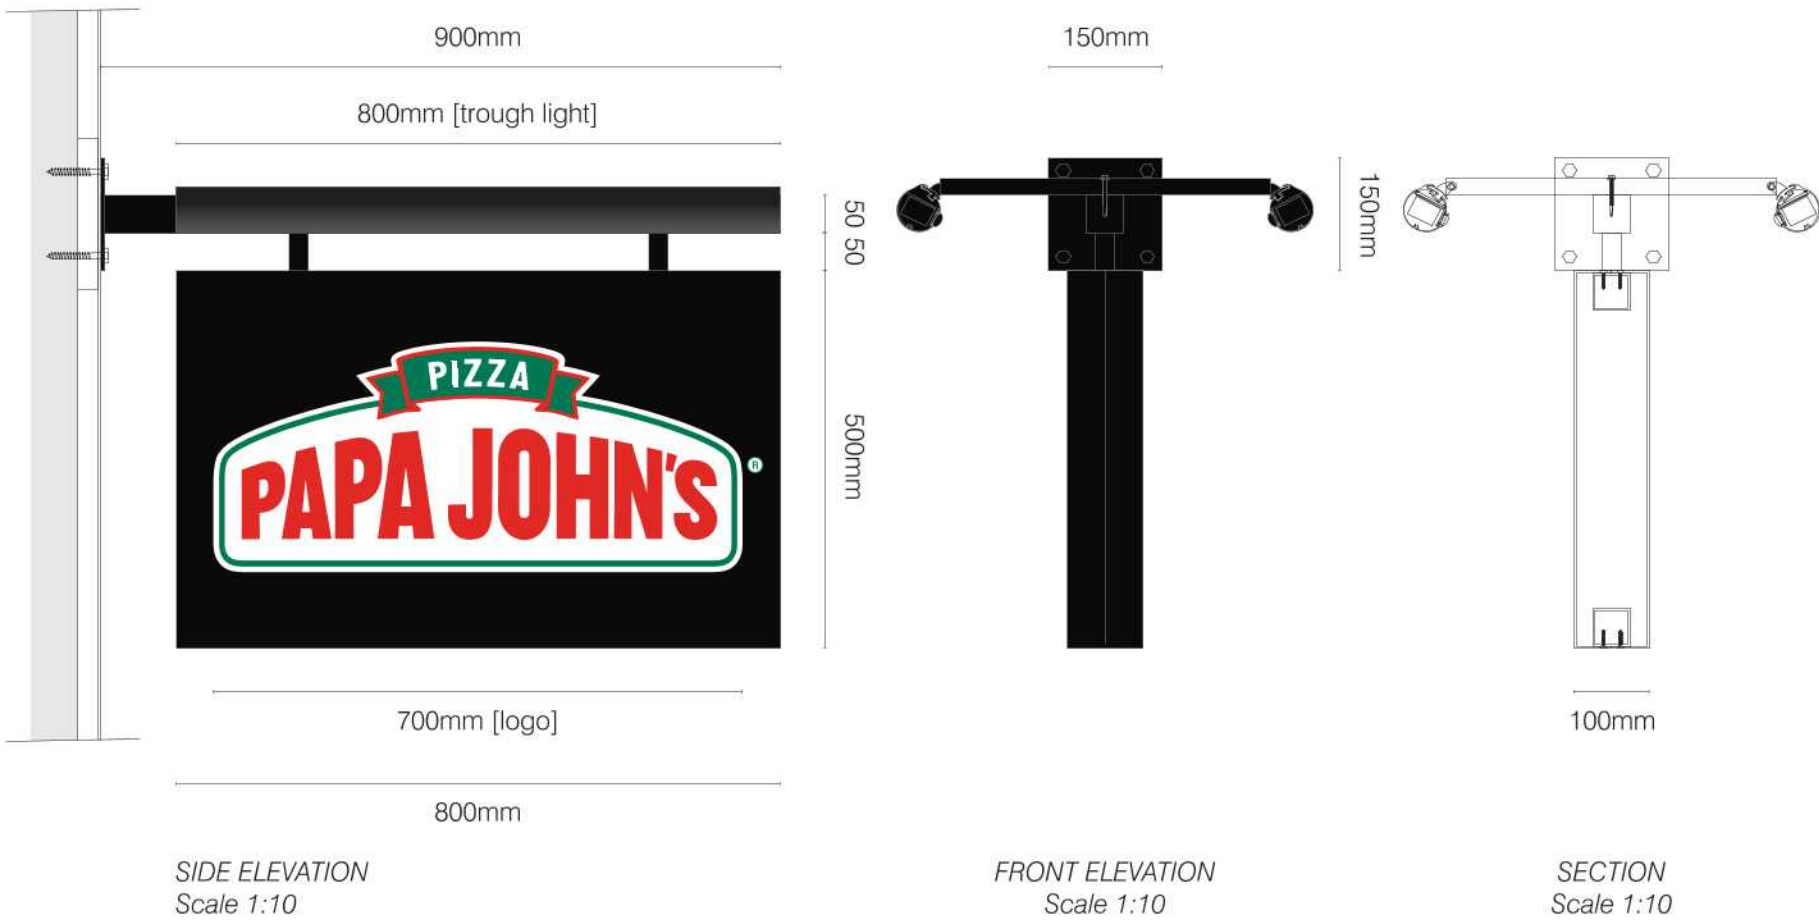

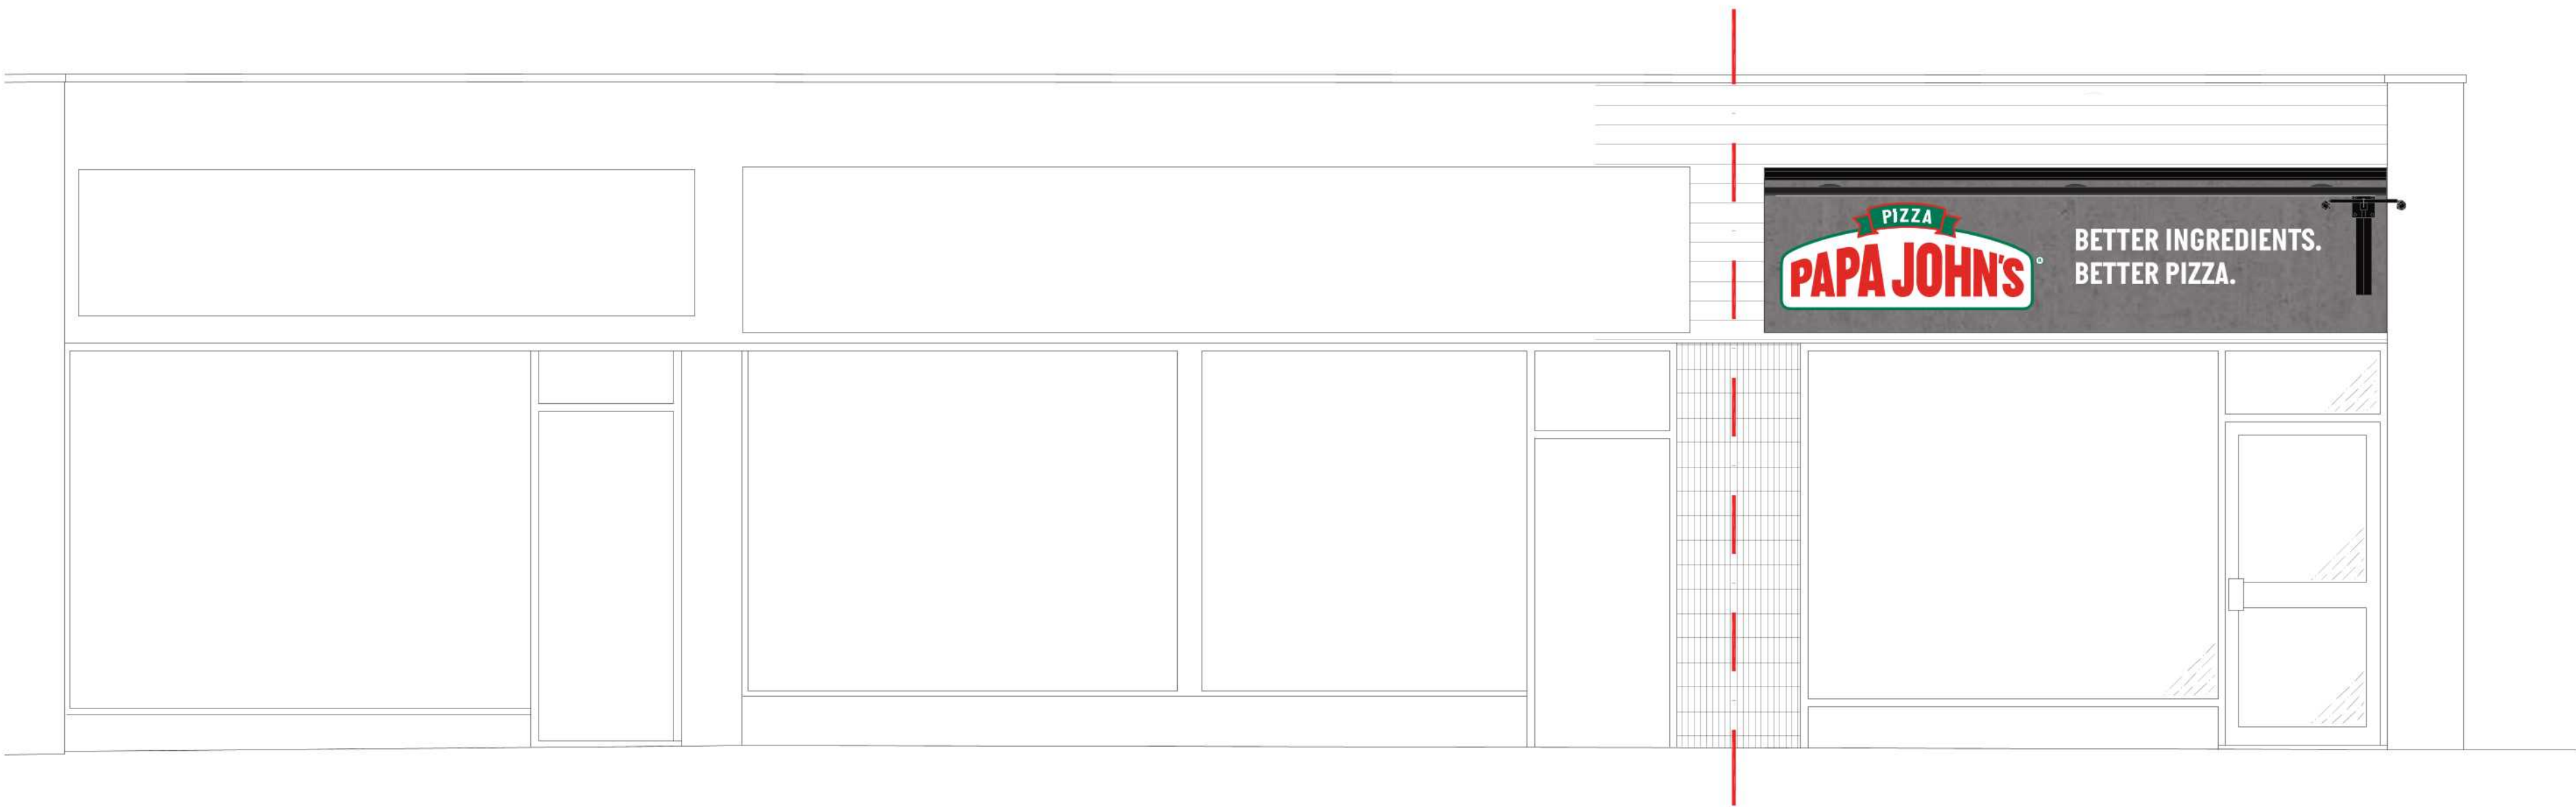

PROPOSED FRONT ELEVATION (NTS)