


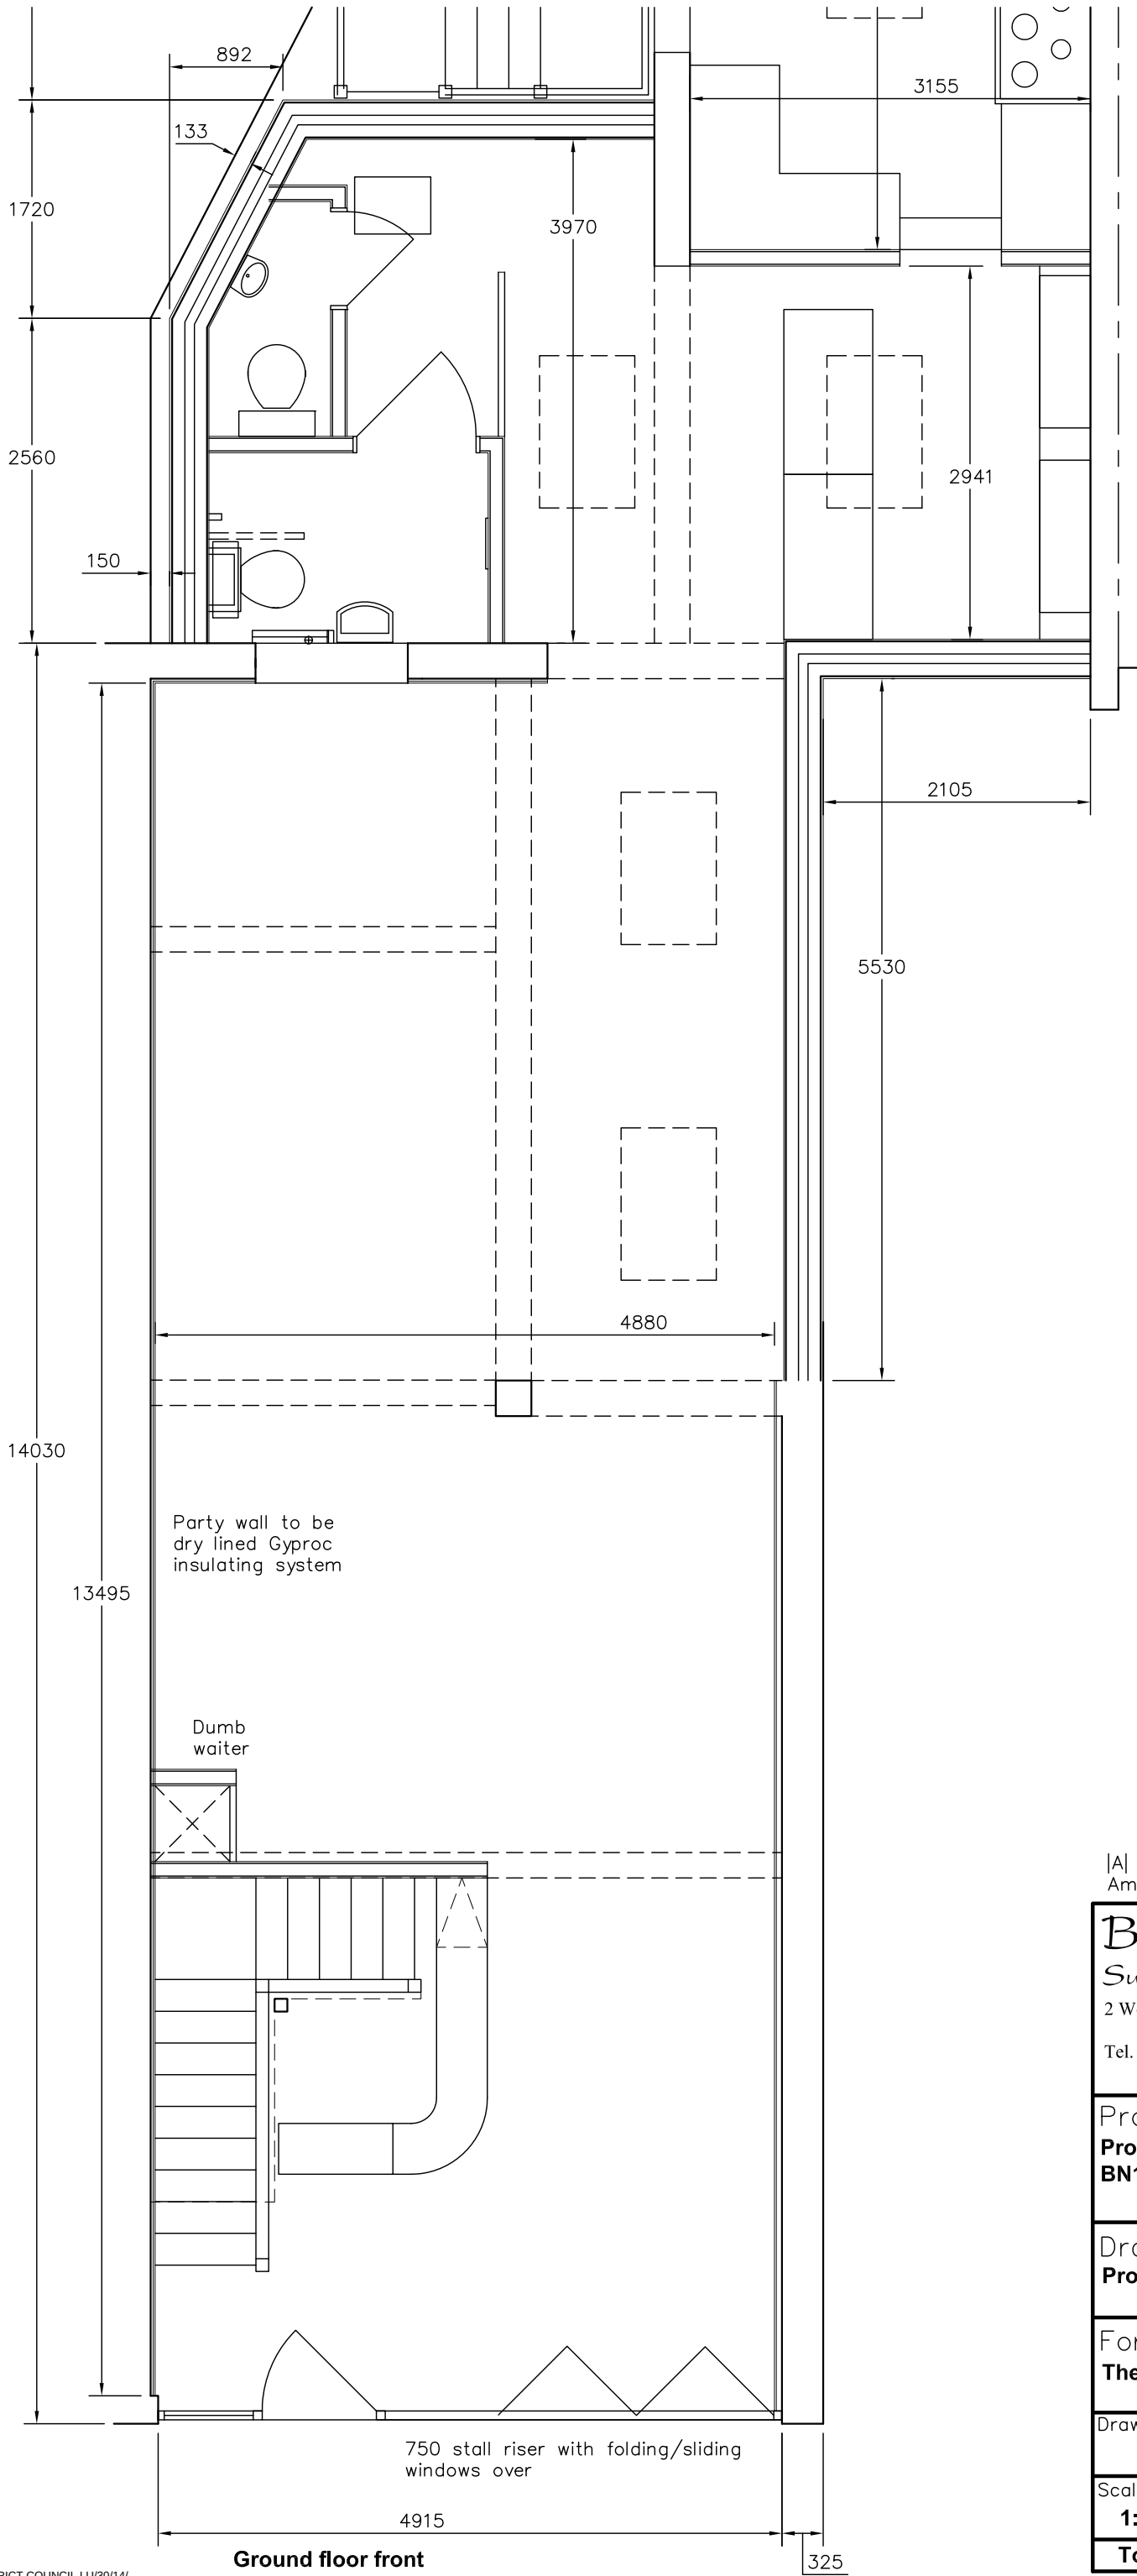


Decorative modesty
screen to toilets

|A| Redesign
Amendments: –

22/01/2014

Bryceson Shaw Associates
Surveyors and Designers

2 Wellesley Court, Fitzalan Road, Littlehampton,
West Sussex BN17 5JW
Tel. & Fax 01903 734381 Mobile: 07889 651301
E-mail: brycesonshaw@btinternet.com

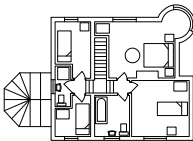

Project:
**Proposed alterations; 46 Pier Road, Littlehampton
BN17 5LW**

Drawing:
Proposed floor plan

For:
The Gravy Boat

Drawn: PKS	Date: November 2013
---------------	-------------------------------

Scales: 1:50	No: 1501/01/05/A
------------------------	----------------------------

To scale when printed on A3