


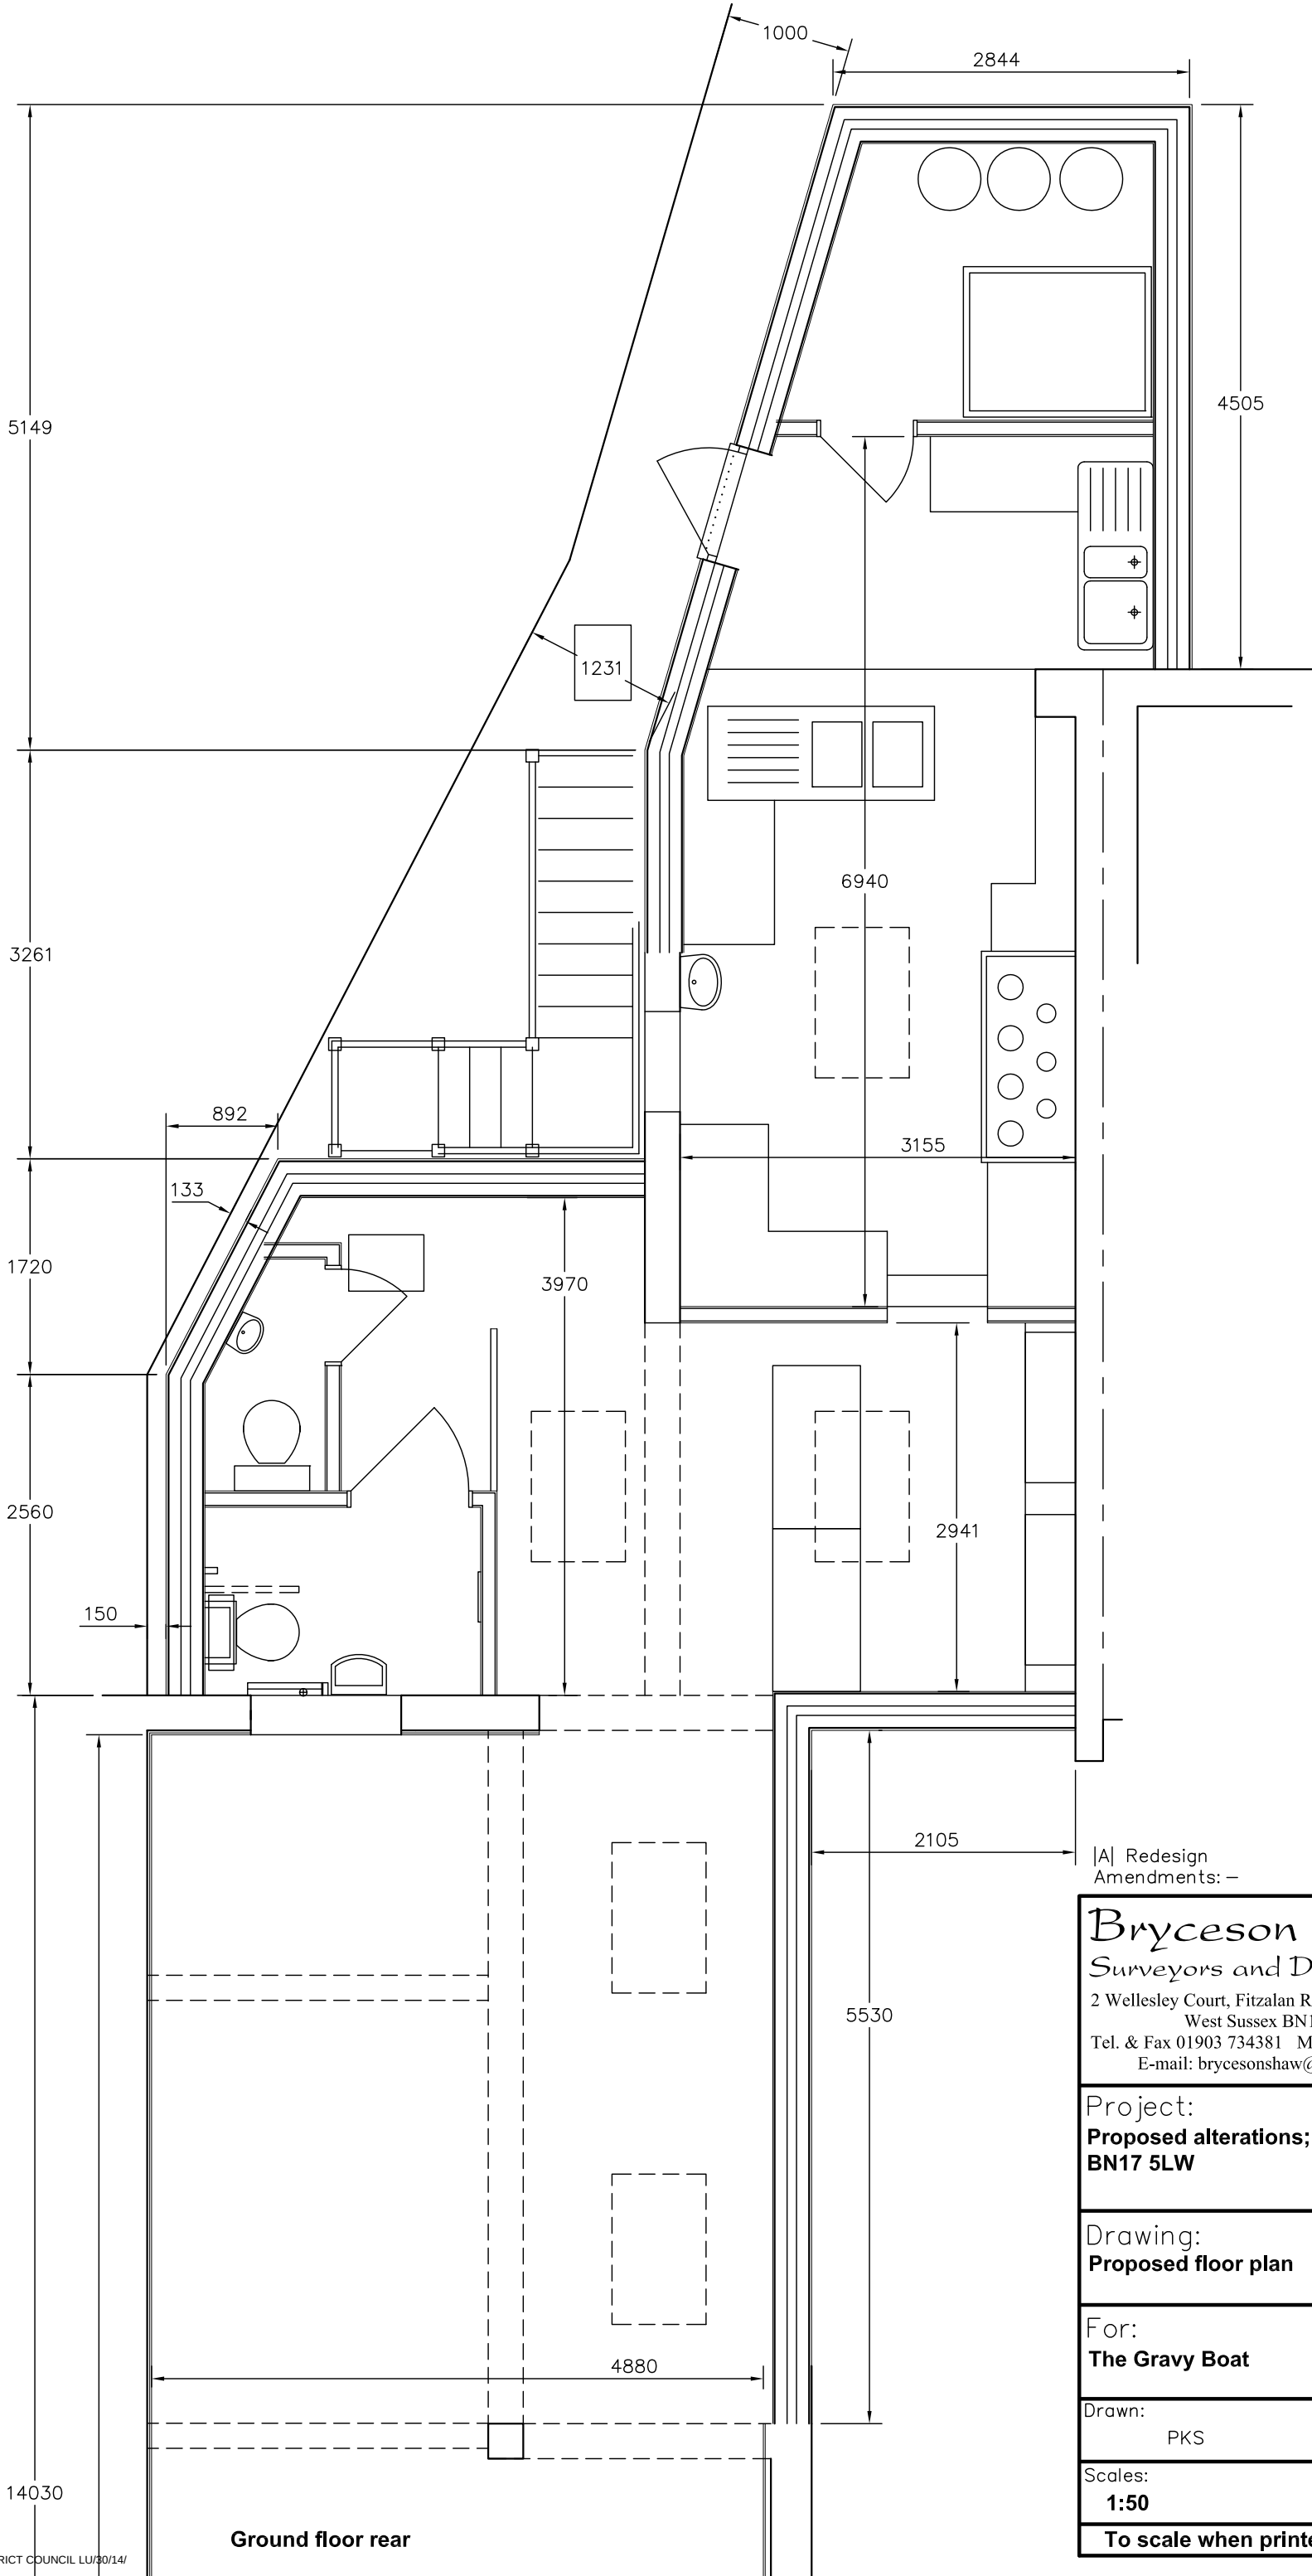


|A| Redesign
Amendments: –

22/01/2014

Bryceson Shaw Associates
Surveyors and Designers

2 Wellesley Court, Fitzalan Road, Littlehampton,
West Sussex BN17 5JW
Tel. & Fax 01903 734381 Mobile: 07889 651301
E-mail: brycesonshaw@btinternet.com

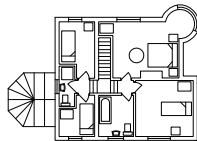

Project:
**Proposed alterations; 46 Pier Road, Littlehampton
BN17 5LW**

Drawing:
Proposed floor plan

For:
The Gravy Boat

Drawn:
PKS

Date:
November 2013

Scales:
1:50

No:
1501/01/06/A

To scale when printed on A3