



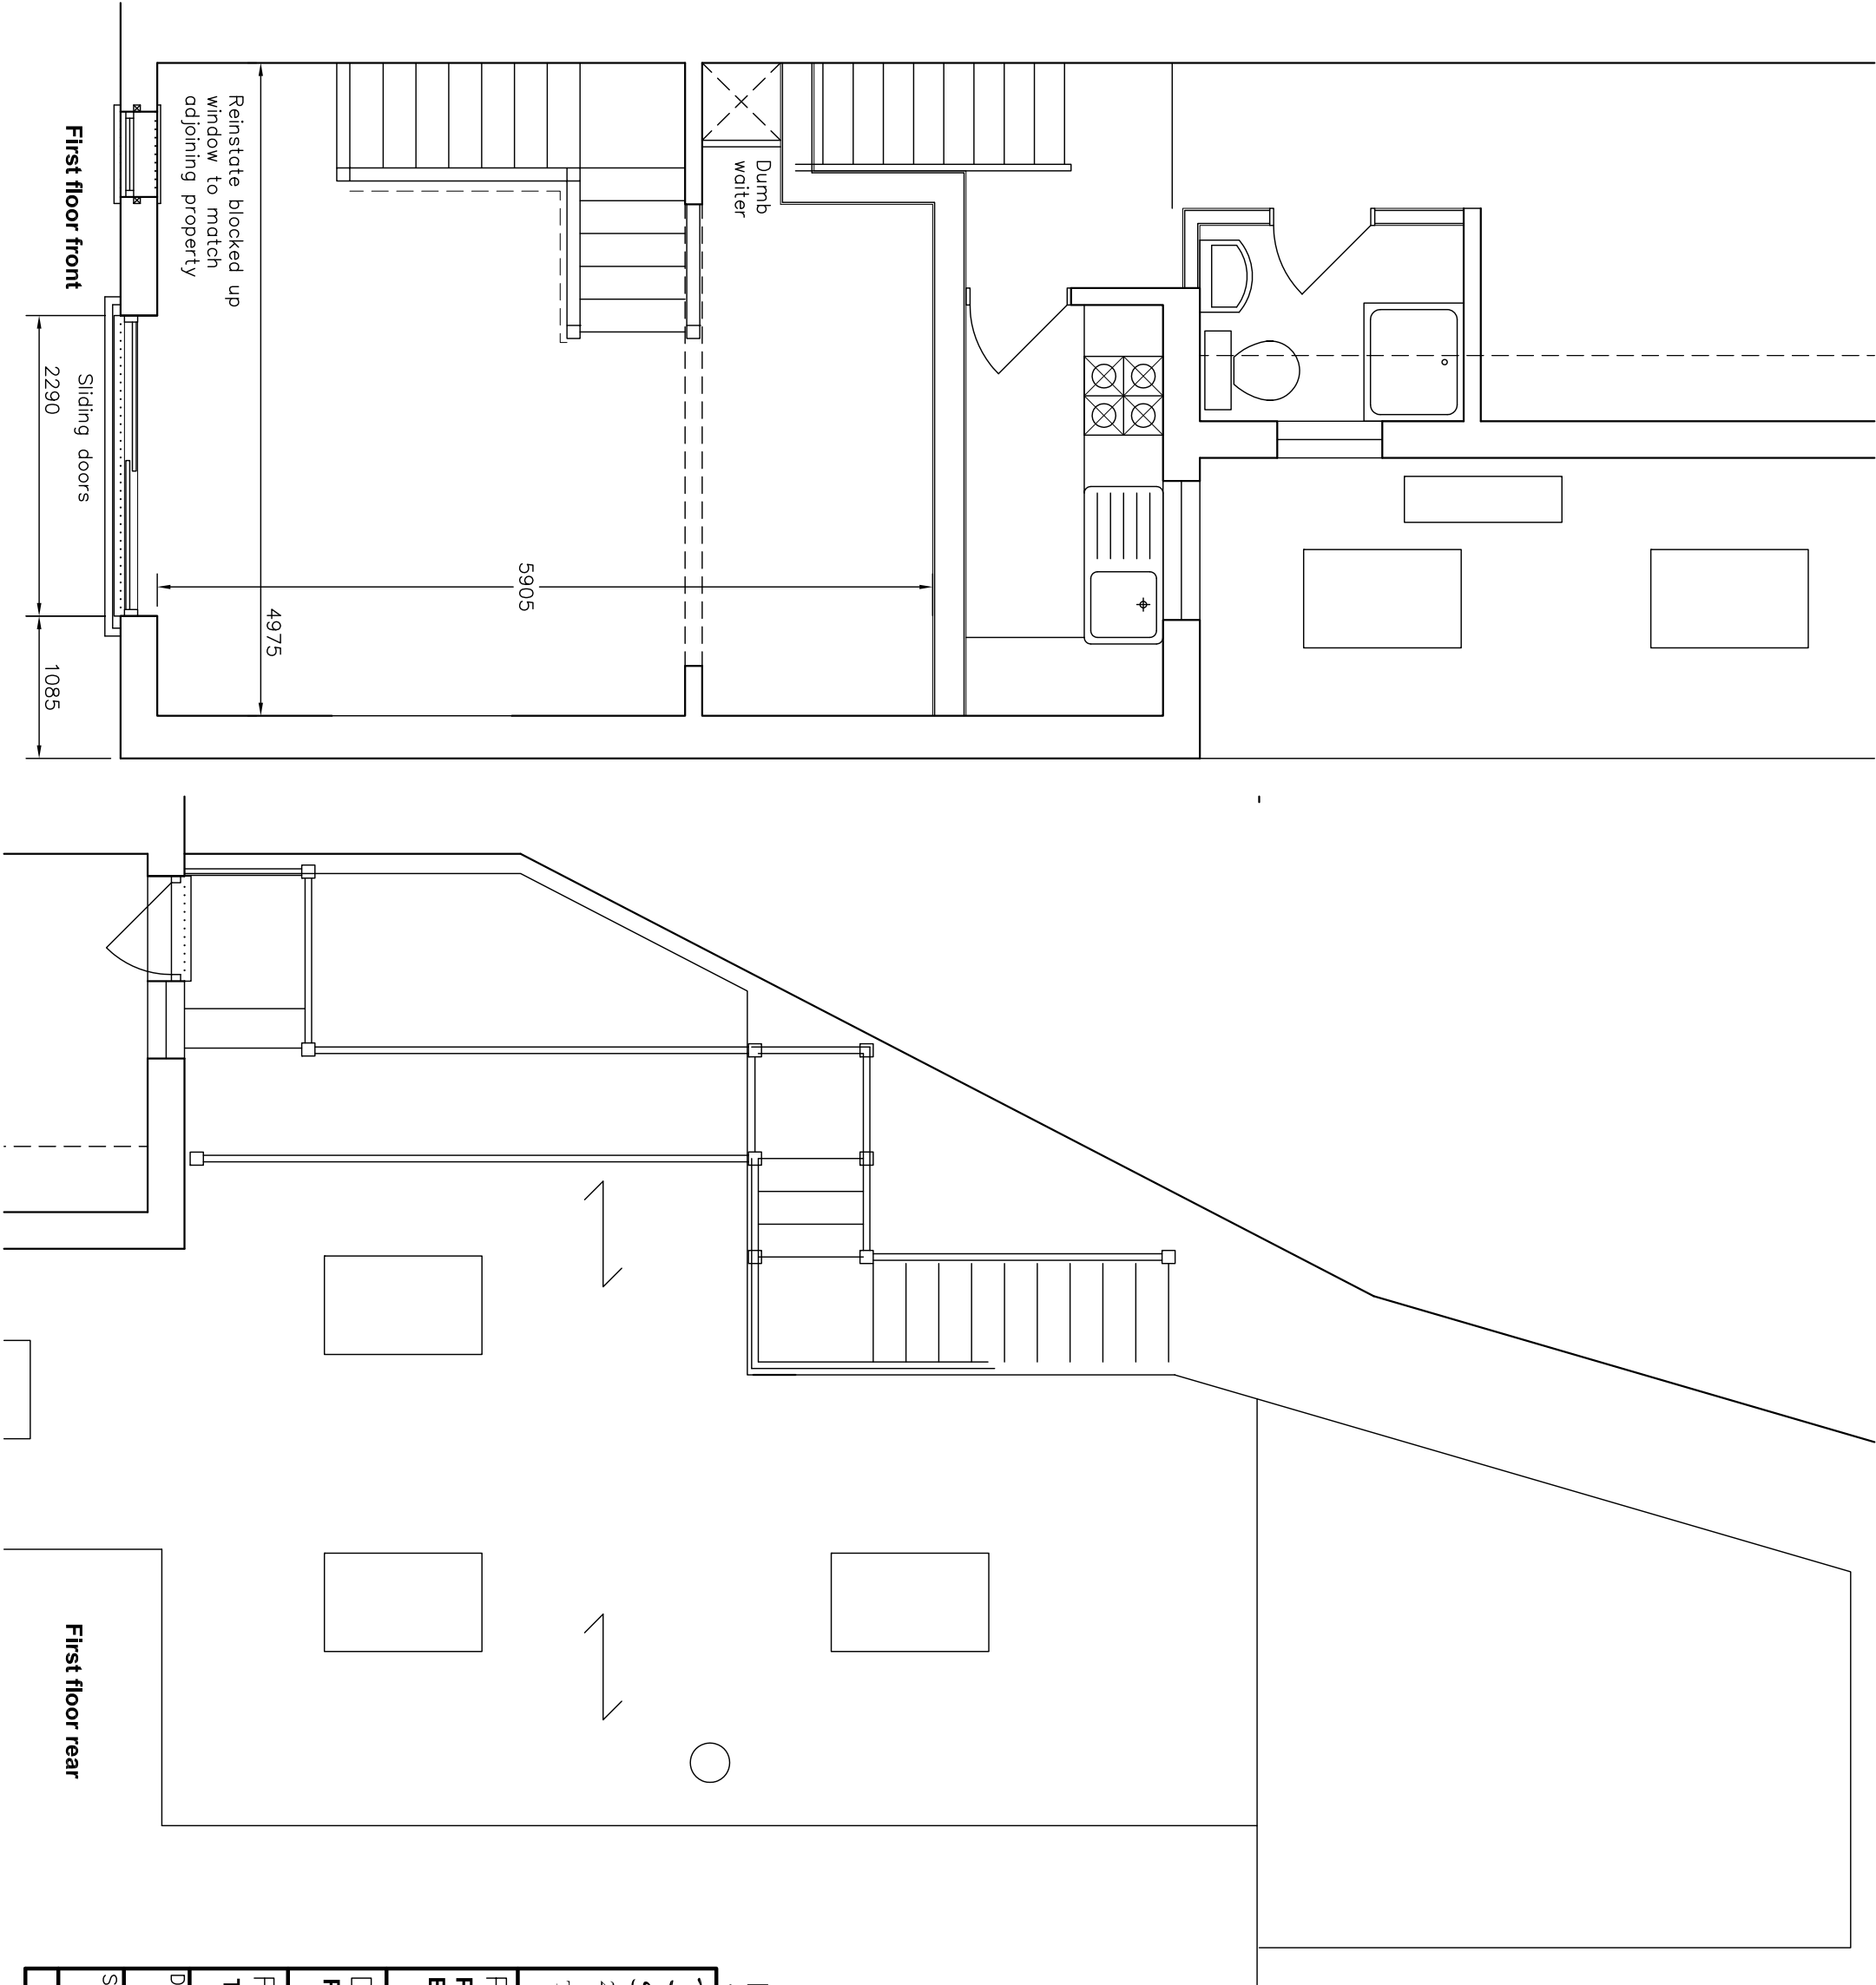

|A| Redesign
Amendments: –

22/01/2014

Bryceson Shaw Associates
Surveyors and Designers
2 Wellesley Court, Fitzalan Road, Littlehampton,
West Sussex BN17 5JW
Tel. & Fax 01903 734381 Mobile: 07889 651301
E-mail: brycesonshaw@brinternet.com

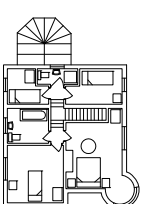

Project:
Proposed alterations; 46 Pier Road, Littlehampton
BN17 5LW

Drawing:
Proposed floor plan

For:
The Gravy Boat

Drawn: PKS **Date:** November 2013

Scales: 1:50 **No:** 1501/01/07/A

To scale when printed on A3