


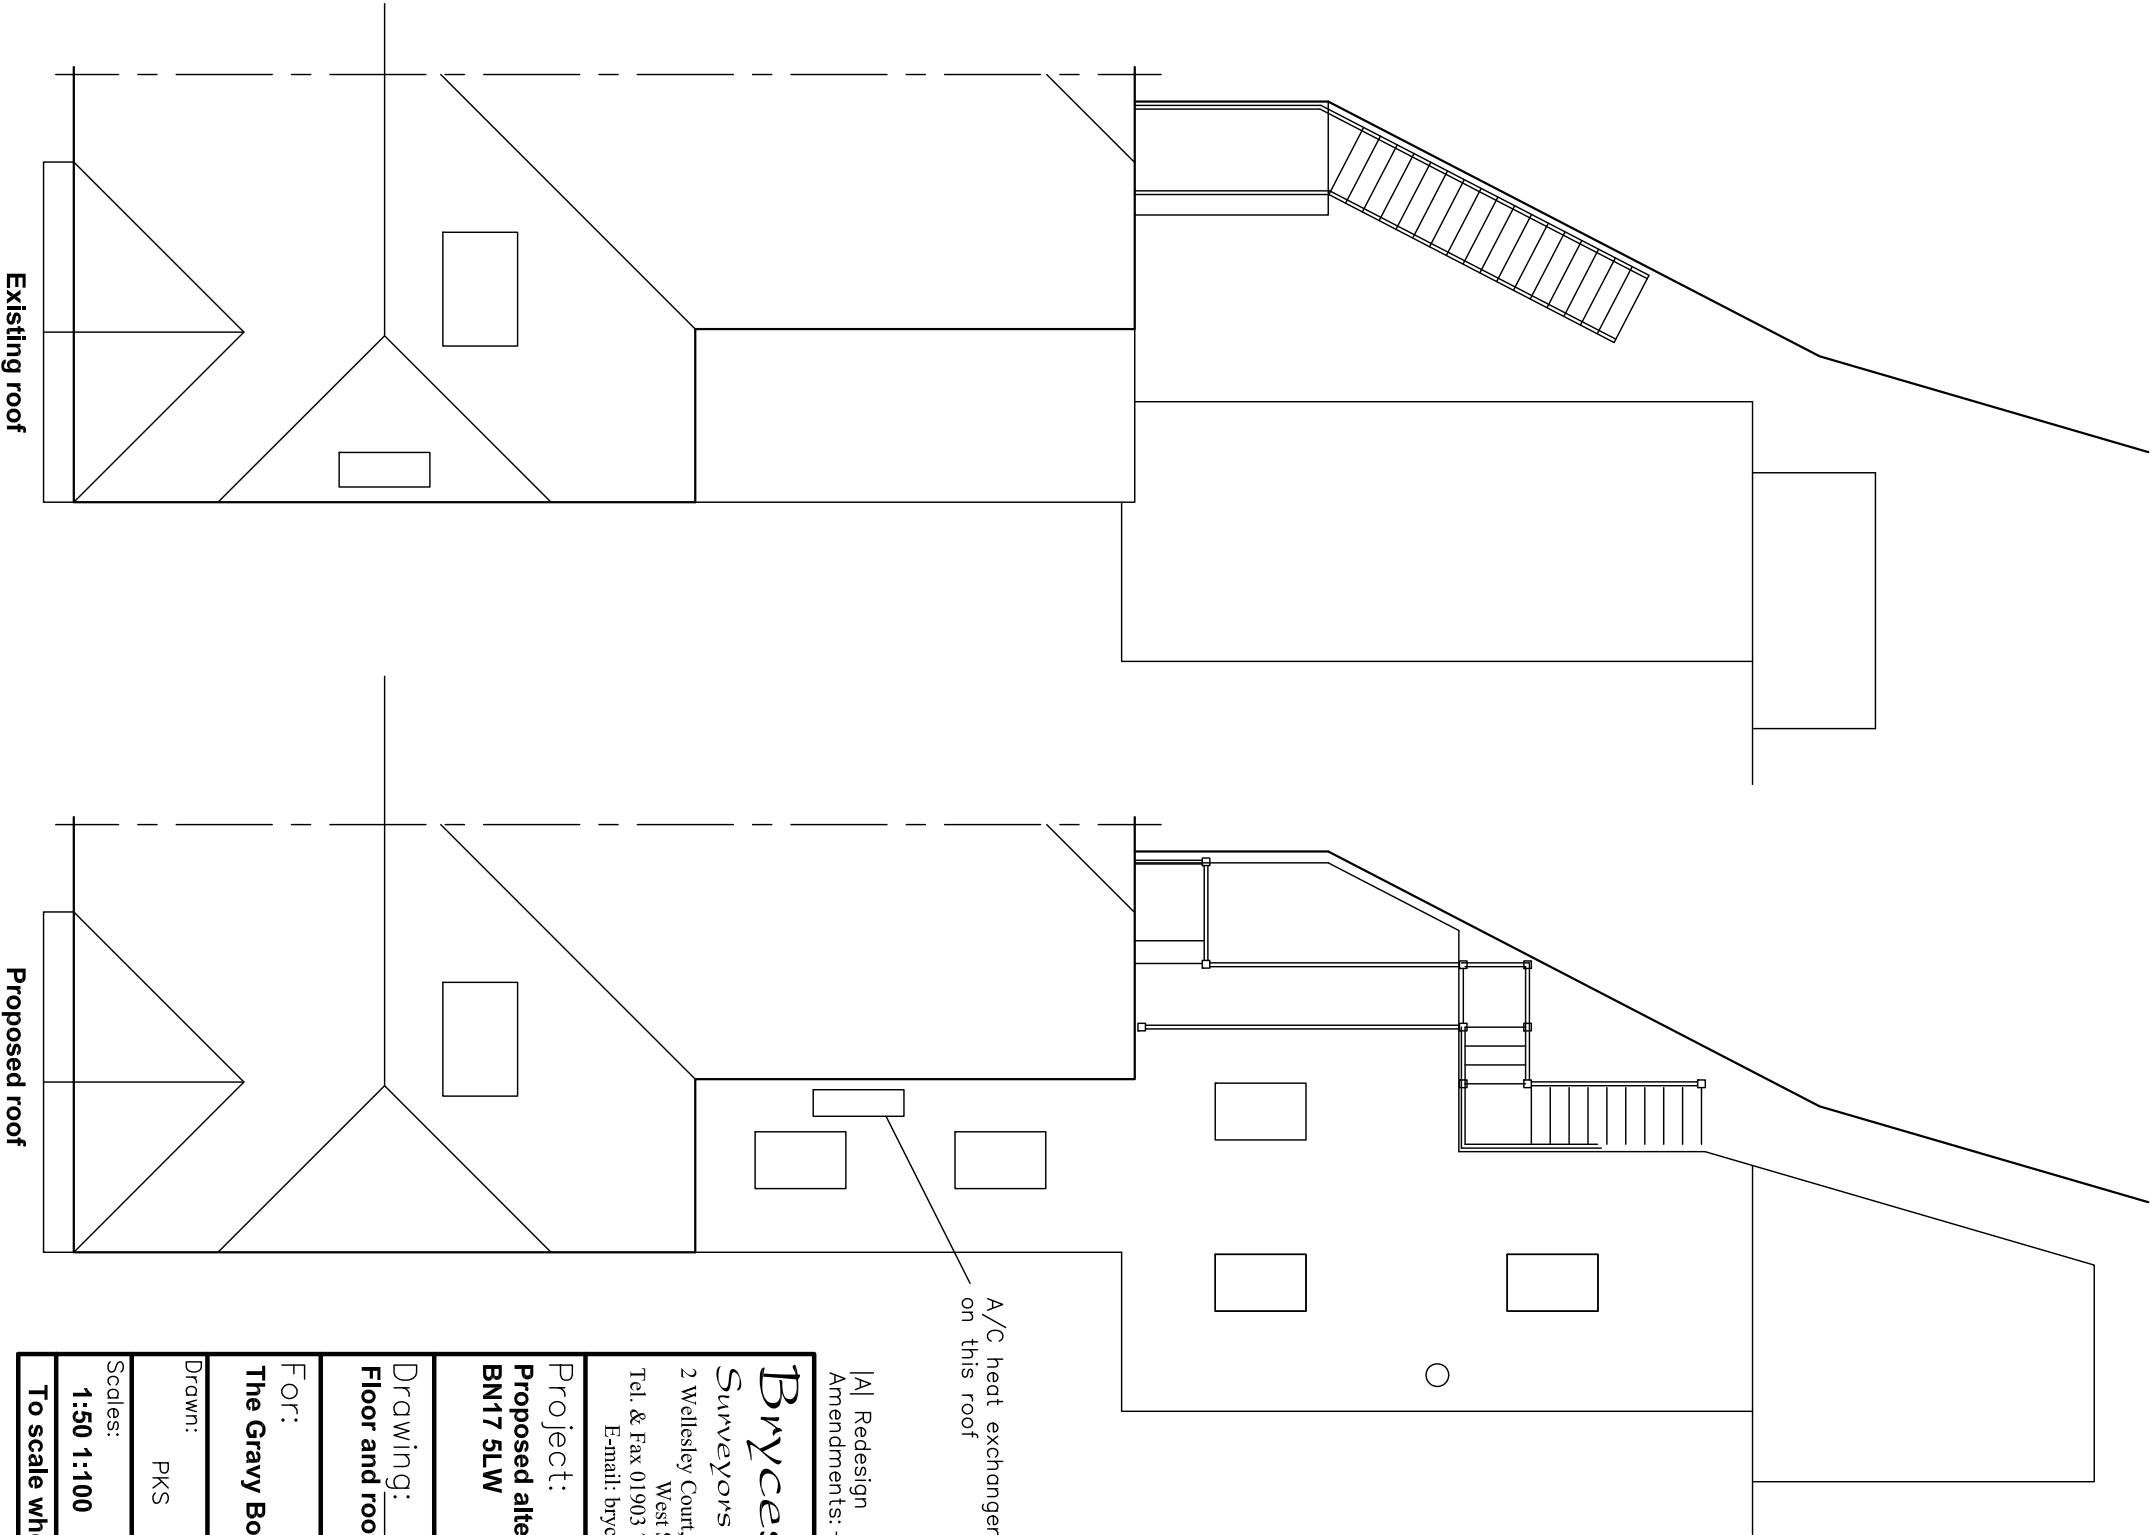


A/C heat exchanger
on this roof

22/01/2014

|A| Redesign
Amendments: –

Bryceson Shaw Associates
Surveyors and Designers
2 Wellesley Court, Fitzalan Road, Littlehampton,
West Sussex BN17 5JW
Tel. & Fax 01903 734381 Mobile: 07889 651301
E-mail: brycesonshaw@btinternet.com

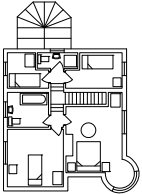


Project:
**Proposed alterations; 46 Pier Road, Littlehampton
BN17 5LW**

Drawing:
Floor and roof plans

For:
The Gravy Boat

Drawn:	PKS	Date:	November 2013
Scales:	1:50 1:100	No:	1501/01/08/A
To scale when printed on A3			

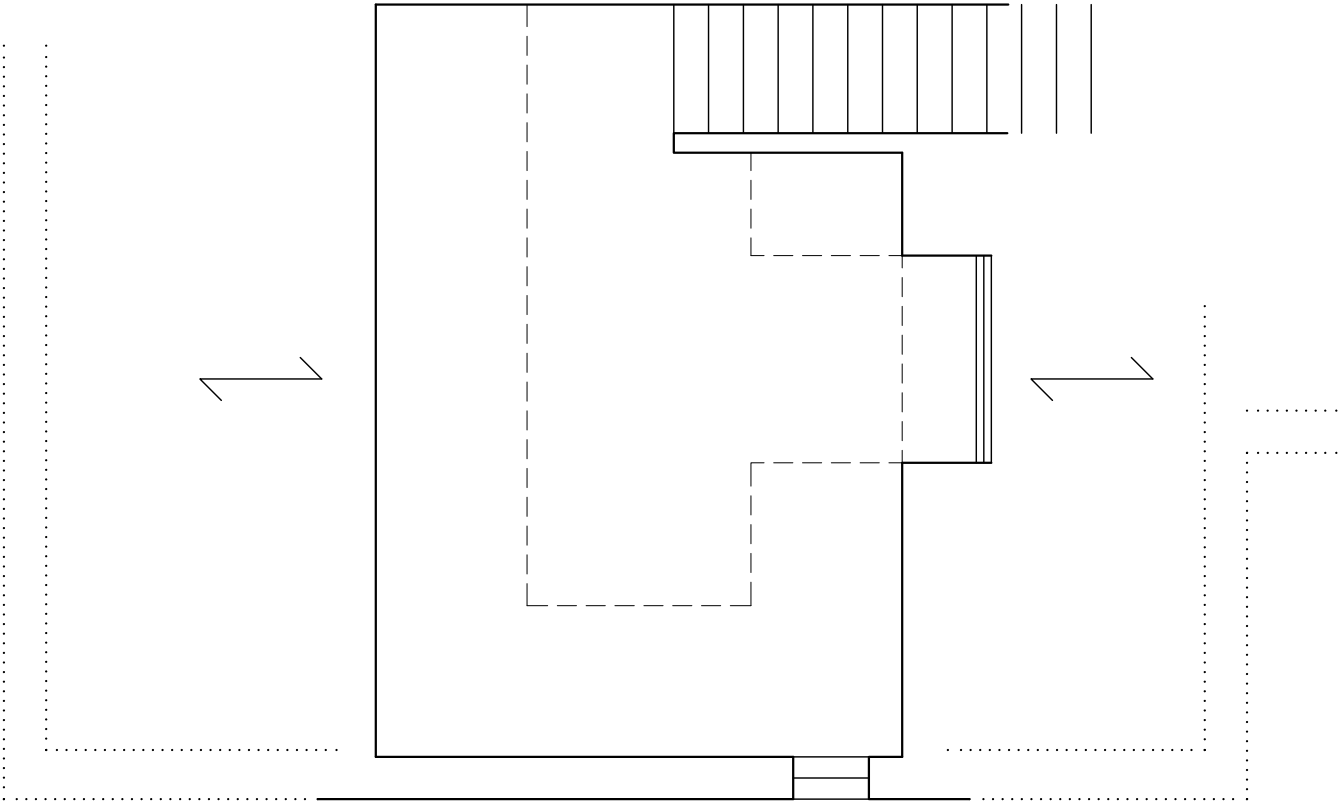

Second floor

Existing roof

Proposed roof