
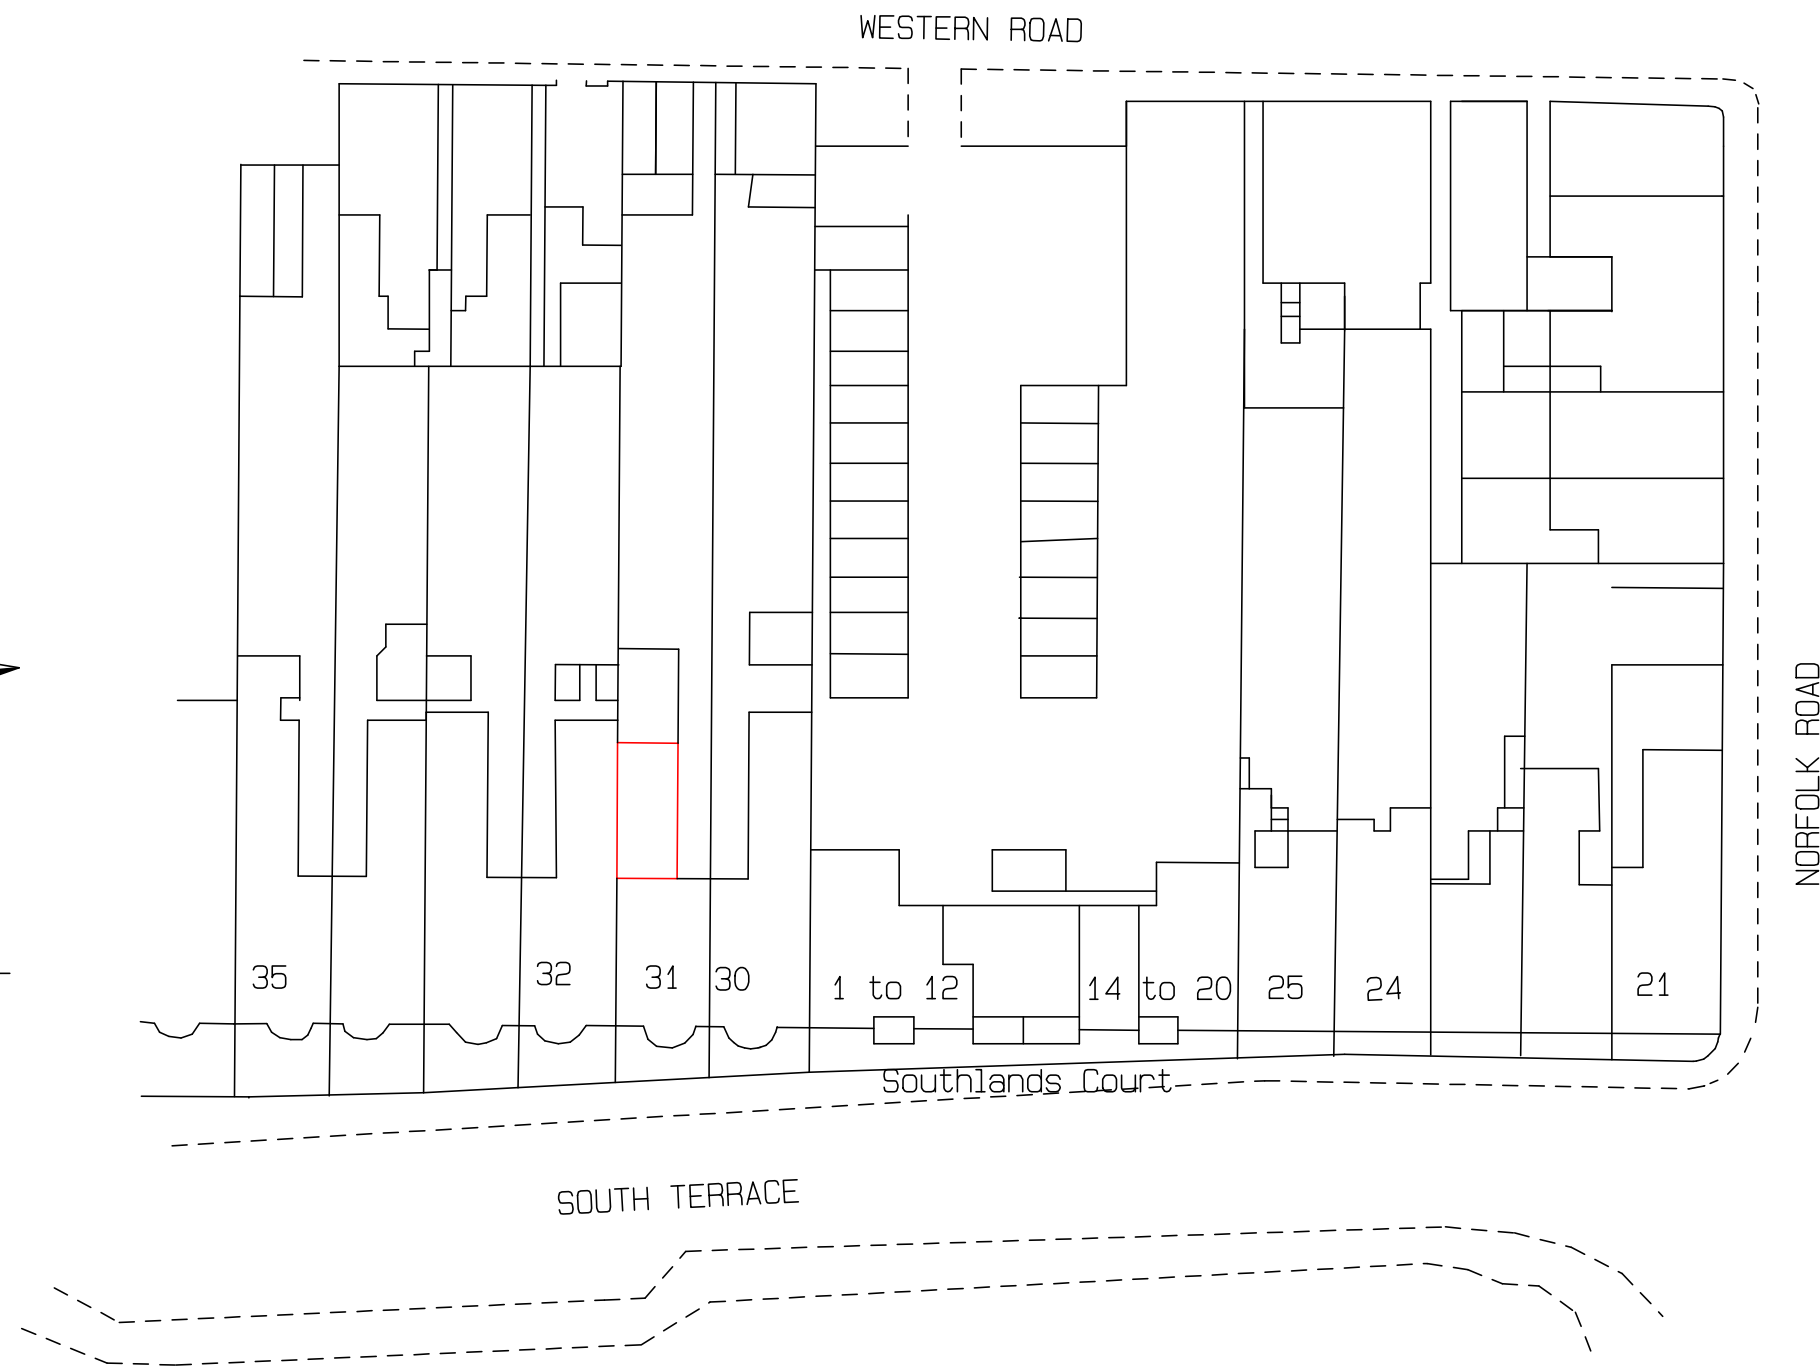


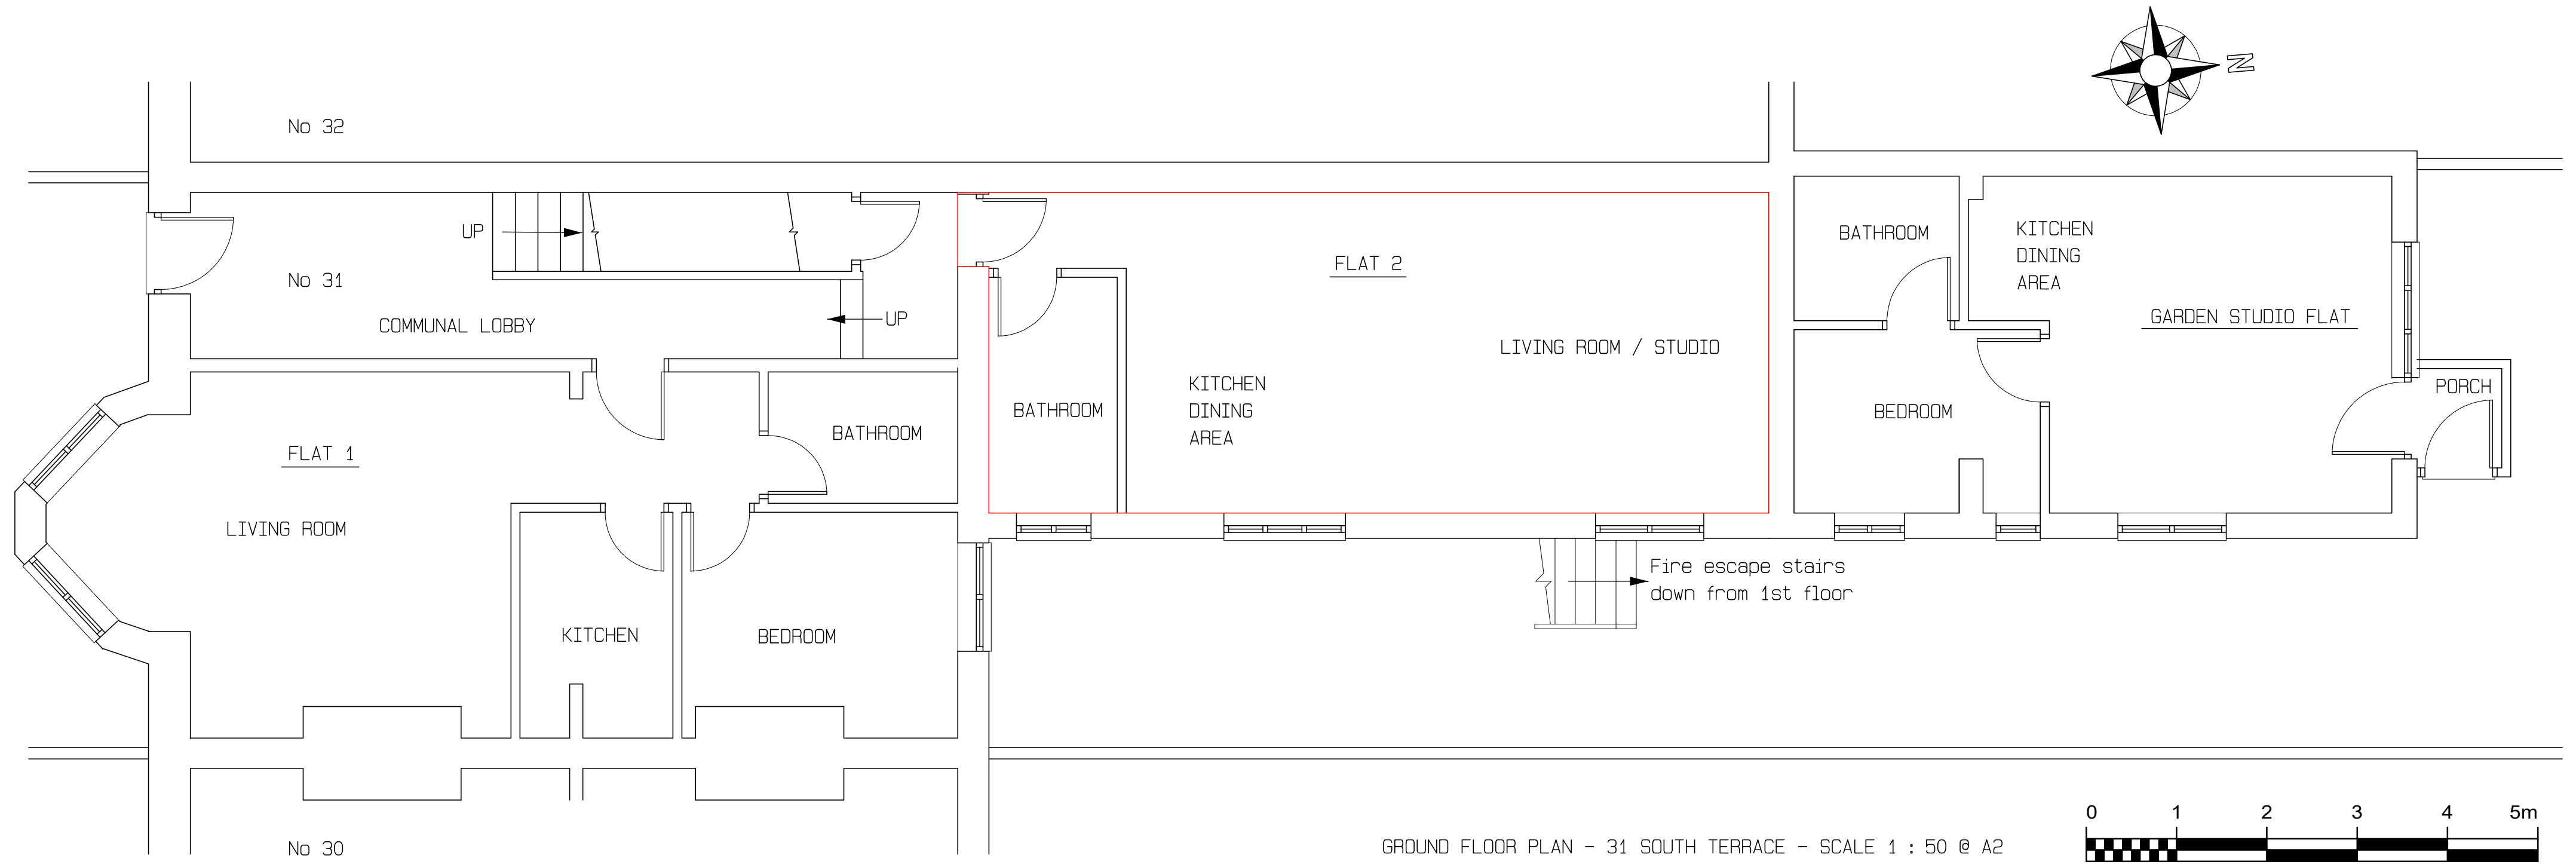

All dimensions must be checked on site
and not taken or scaled from this drawing

Title	
GROUND FLOOR PLAN PLUS LOCATION PLAN	
Project	
PROPERTY BOUNDARY FOR FLAT 2 (GROUND FLOOR) No 31 SOUTH TERRACE LITTLEHAMPTON WEST SUSSEX BN17 5NU	
Client	
Mr John Mullan (Leasehold Owner)	
Drawn by	Richard Hollands (GROVE DESIGN UK)
Date	October 2019
Scale	1 : 50 & 1 : 500 @ A2
Drawing No	19-10-GD-241-03
Amendments	