




Front Elevation Side Elevation - Linden Park Rear Elevation Side Elevation

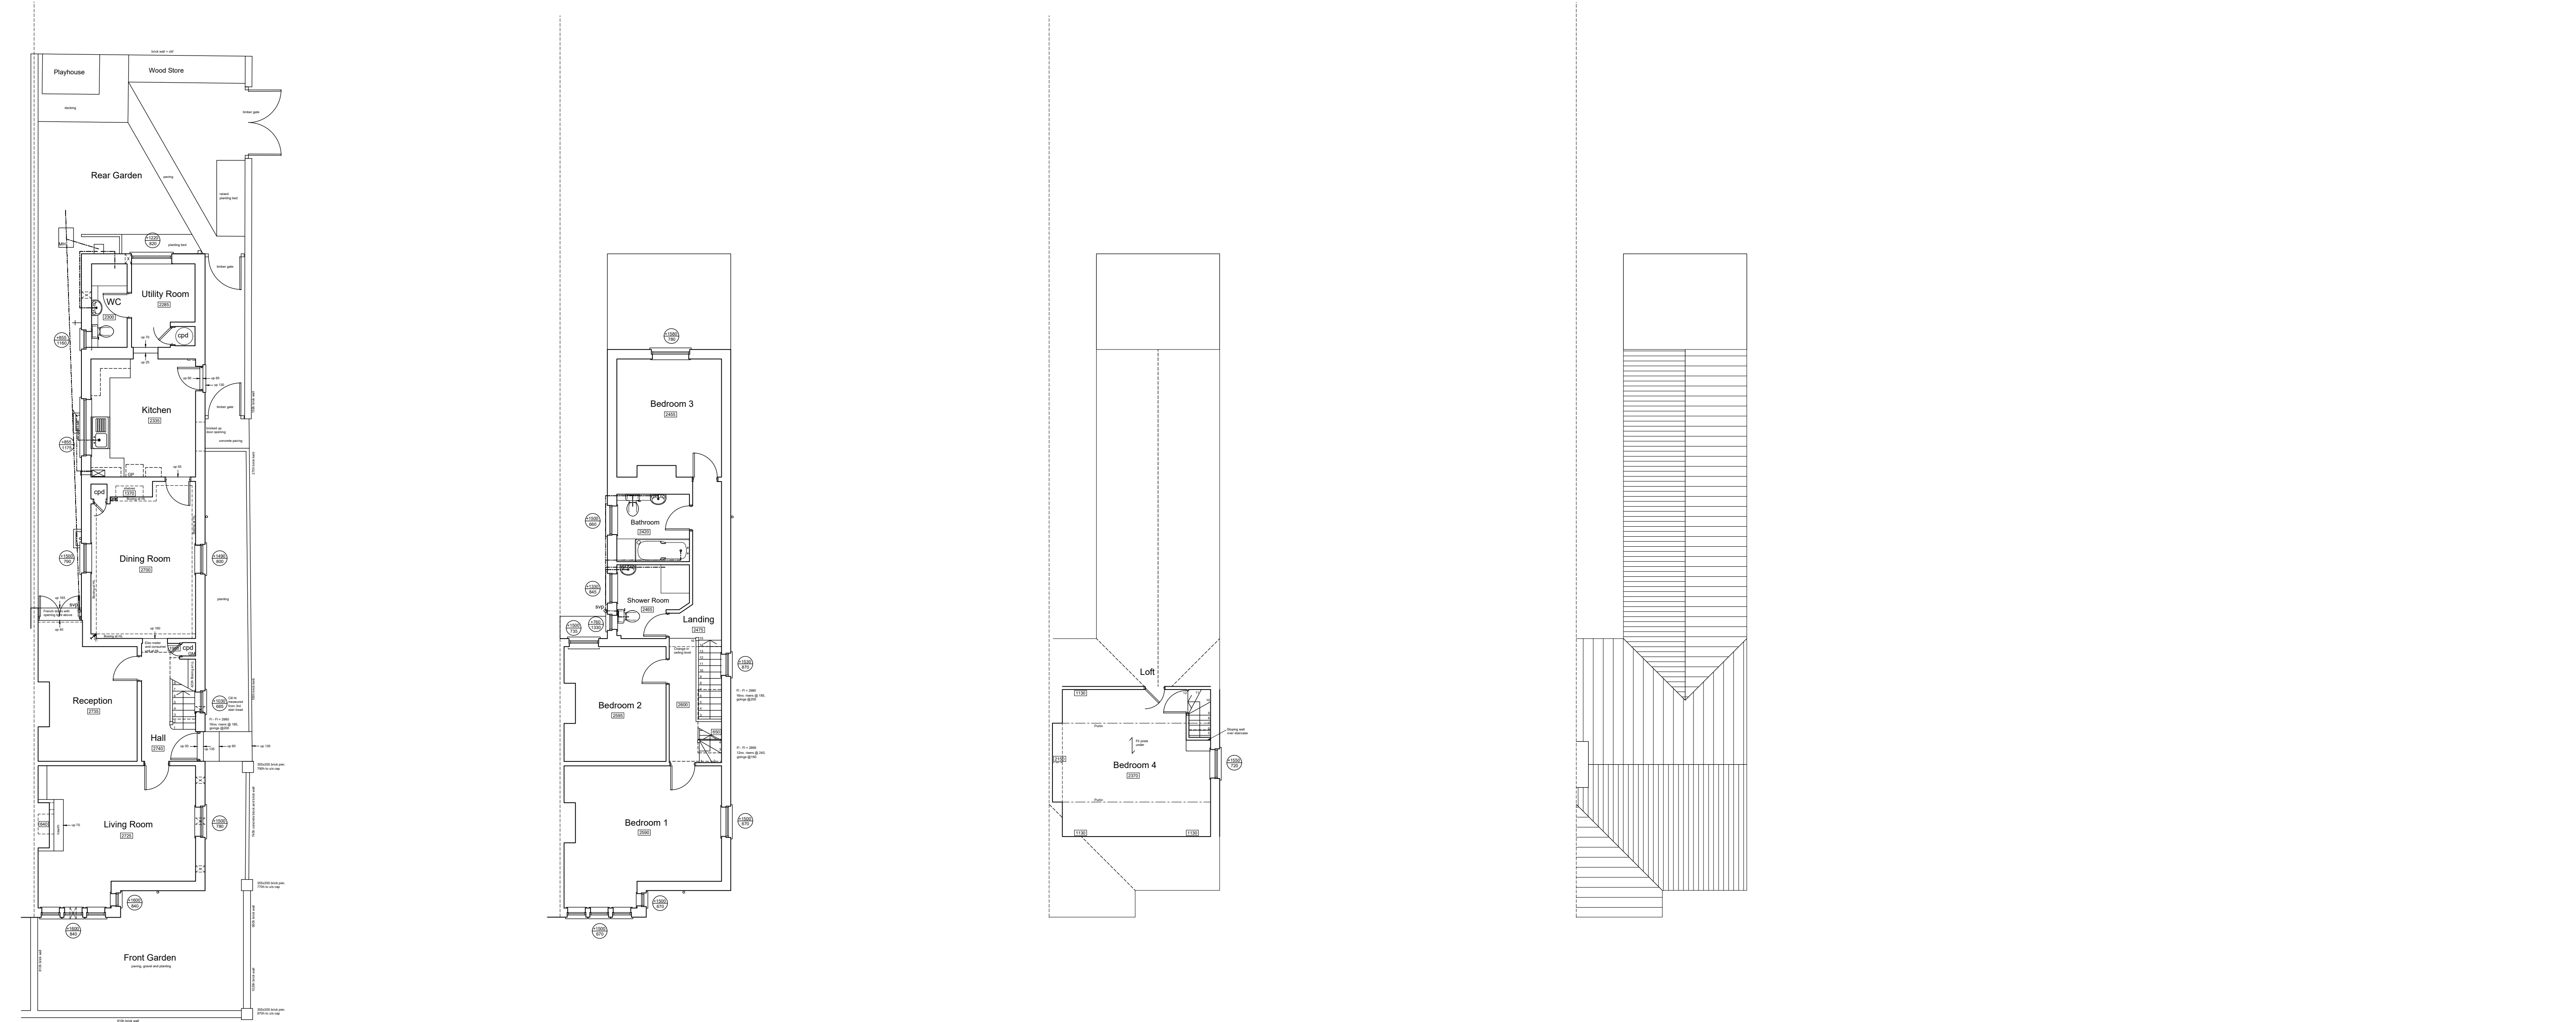

Ground Floor First Floor Second Floor Roof Plan

A	15.09.16	Elevations added	EP	GP
Rev	Date	Revision Details	Dr	Ch

Emma Pinder Architects Ltd 2 Oak Tree Lane, Chichester West Sussex, PO20 3GU T 07809 621606 E epinder@epinderarchitects.co.uk	Client's Name REMS Property Ltd	Job Title 93 East Ham Road Littlehampton	Drawing Title Existing Plans and Elevations	Scale 1:100@A1	Drawn EP	Checked GP	Date 08.09.16	Status APPROVAL	Job No 0011	Drawing No 02	Rev A
---	------------------------------------	--	---	-------------------	-------------	---------------	------------------	--------------------	----------------	------------------	----------