



Front Elevation




Side Elevation - Linden Park




Rear Elevation




Side Elevation

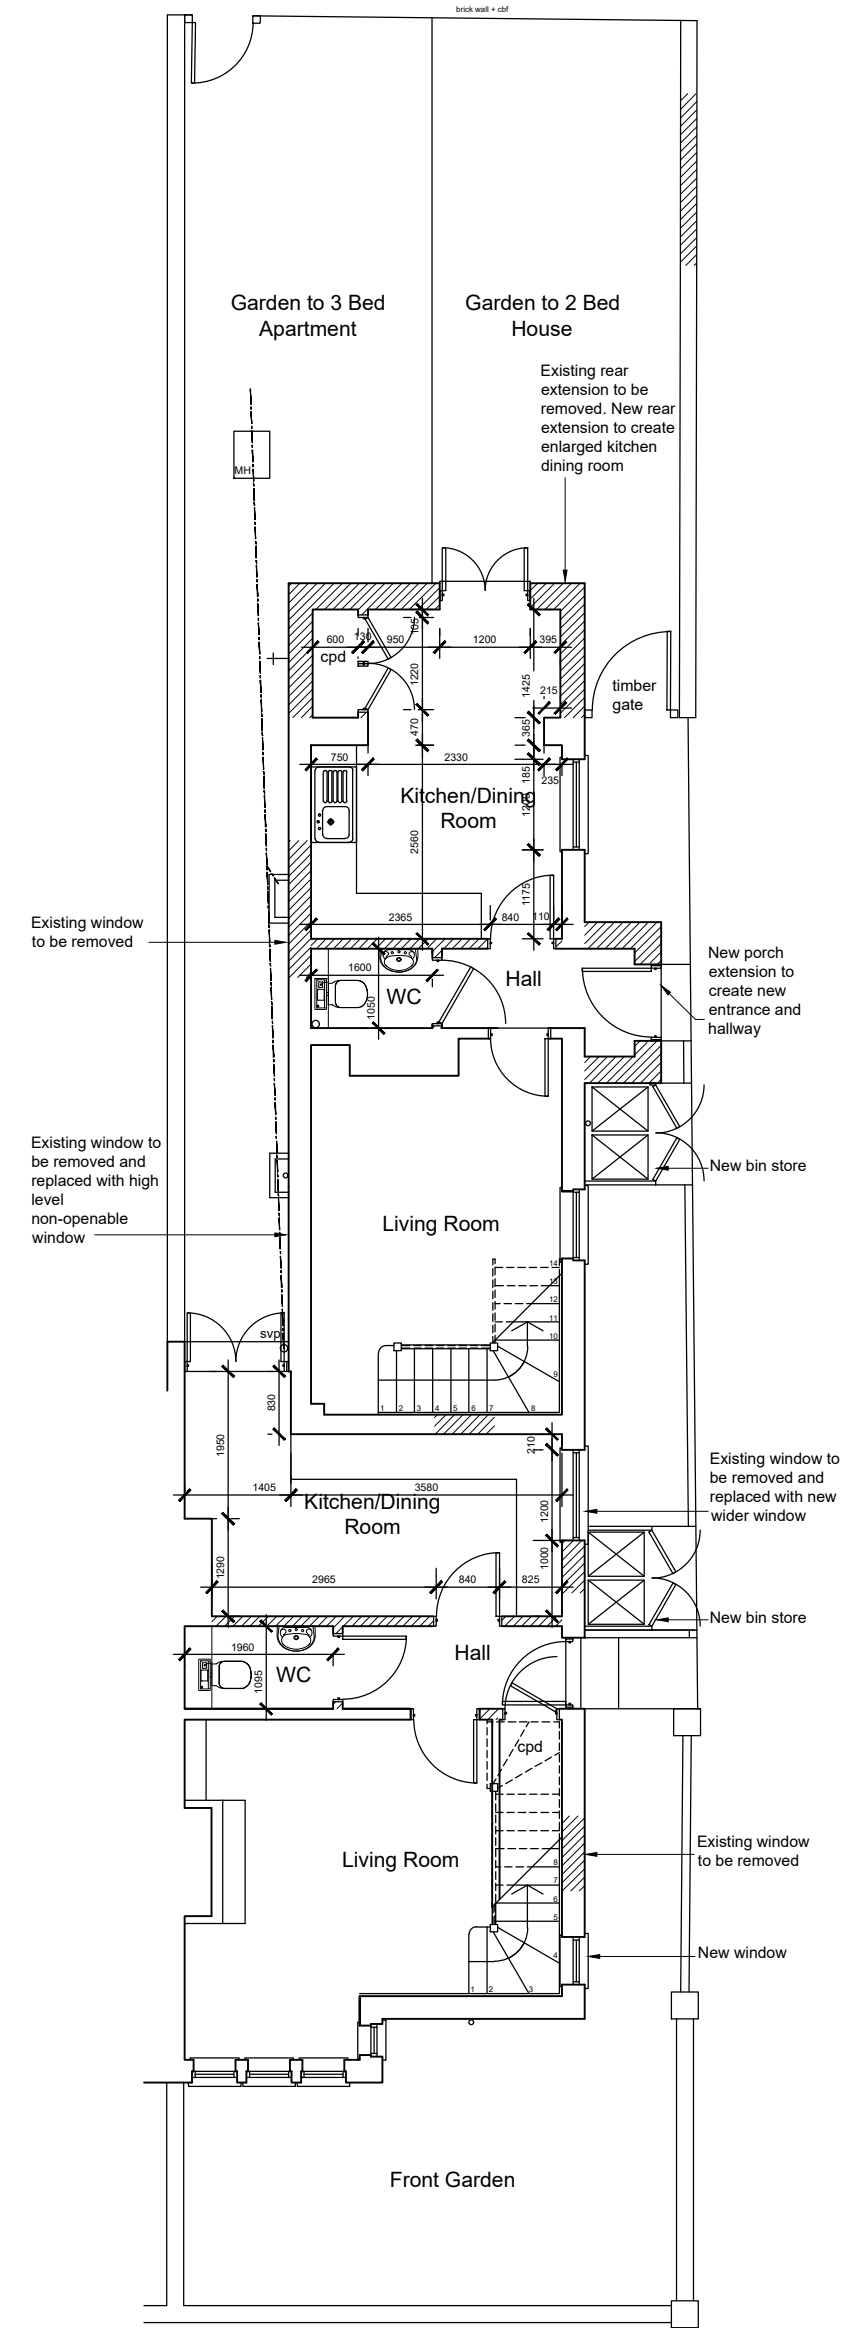


Ground Floor

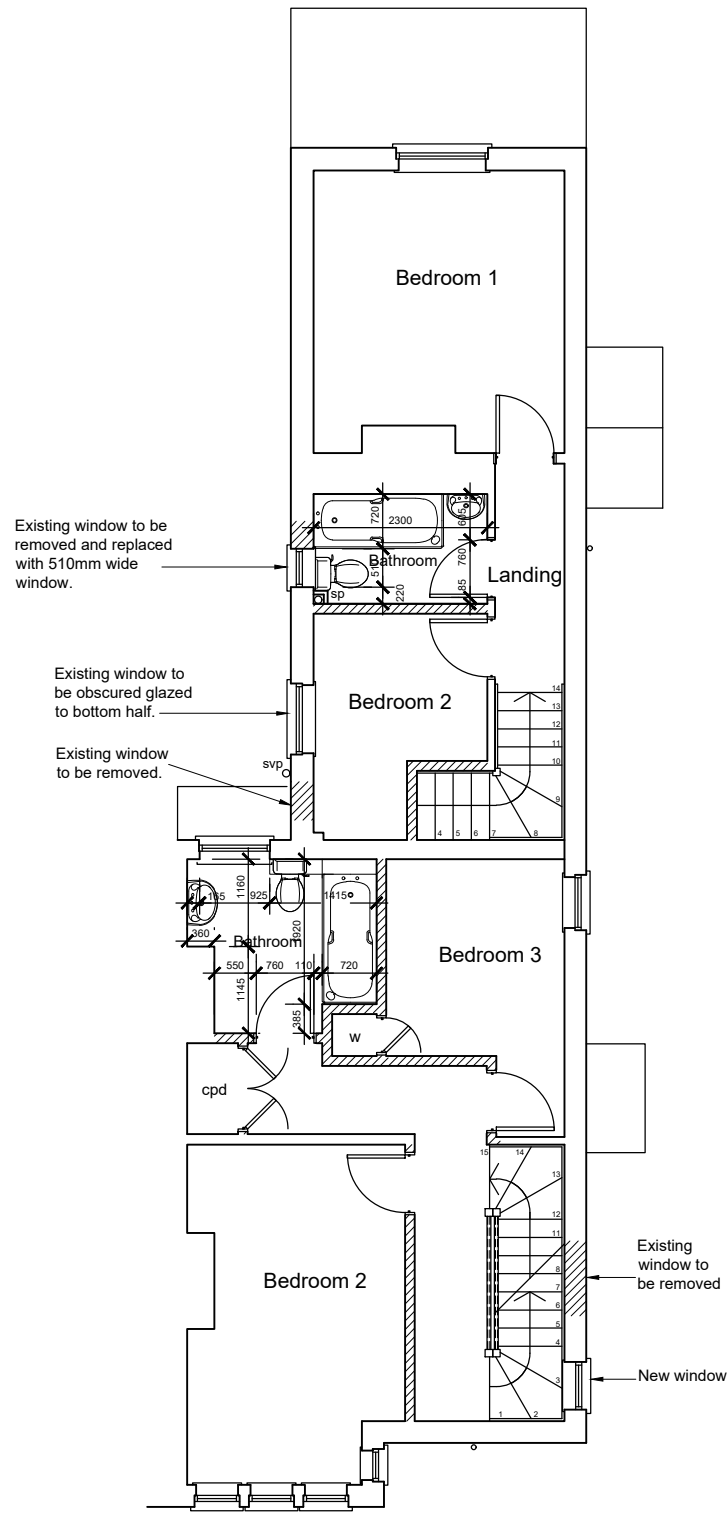

First Floor

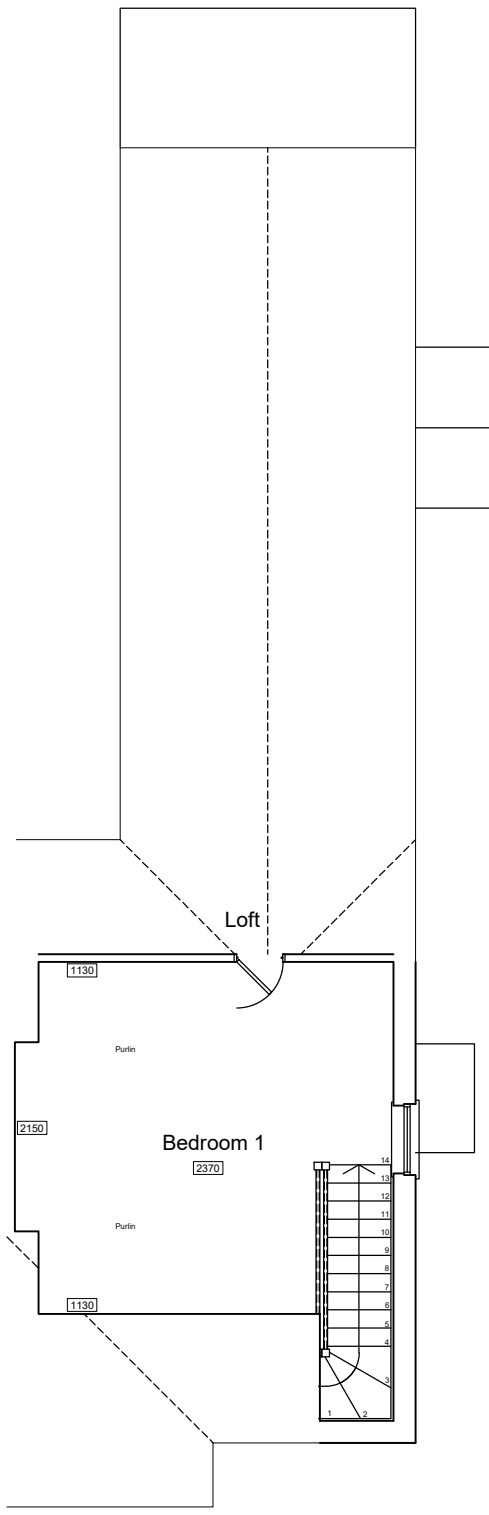

Second Floor

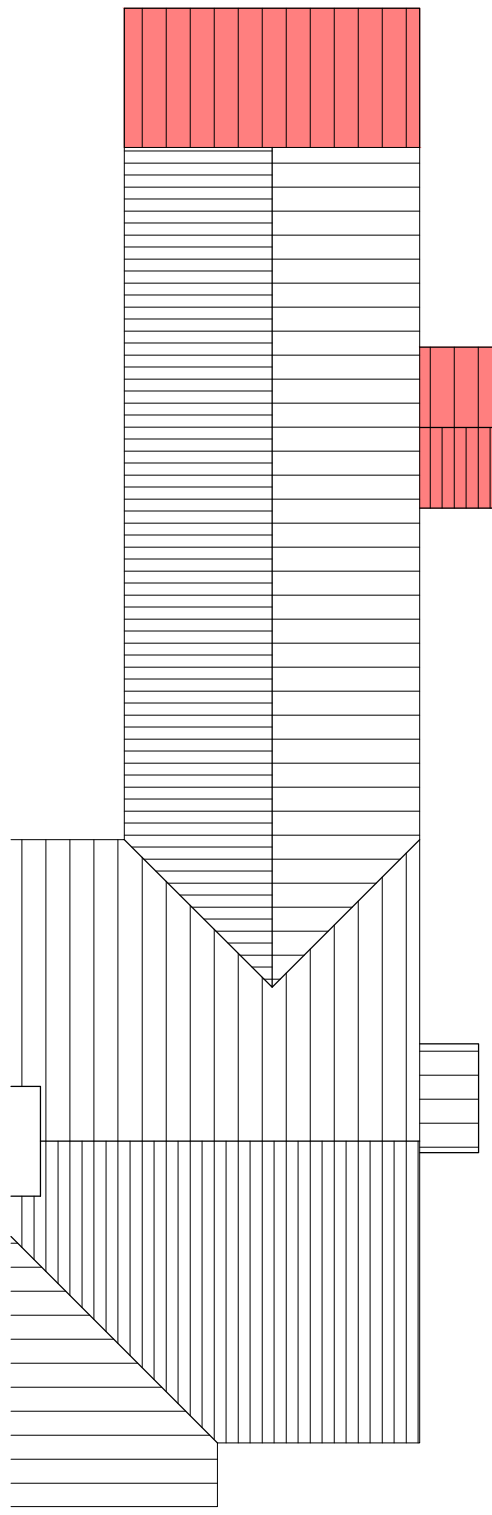

Roof Plan

Emma Pinder Architects Ltd 2 Oak Tree Lane, Chichester West Sussex, PO20 3GU T 07809 621606 E epinder@epinderarchitects.co.uk	Client's Name		Job Title		Drawing Title		Scale		Drawn		Checked		Date		Status		Job No		Drawing No		Rev	
	REMS Property Ltd		93 East Ham Road		Proposed Plans		1:100@A1		EP		GP		25.11.16		APPROVAL		0011		03		A	
			Littlehampton		and Elevations																	