




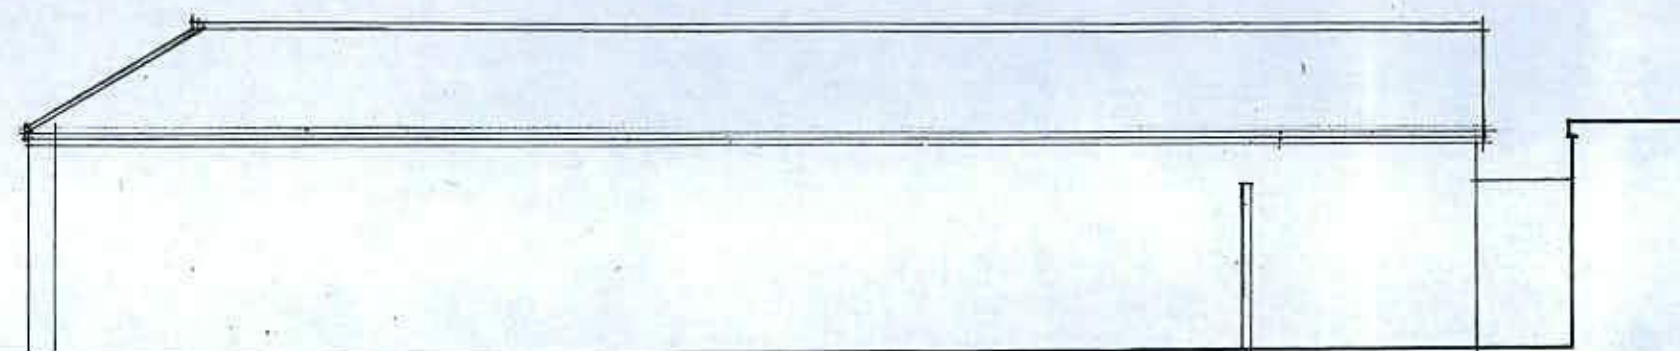


EAST ELEVATION

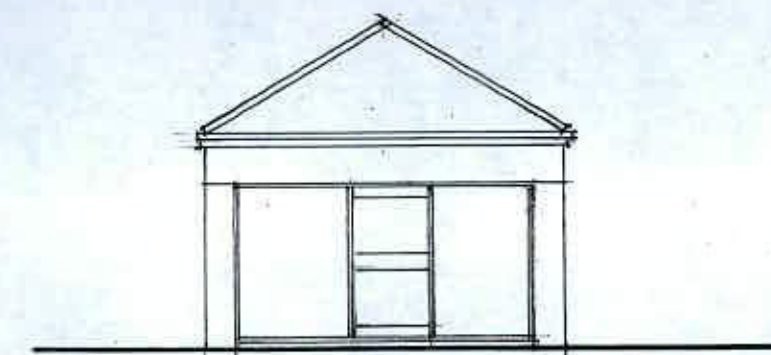

SOUTH ELEVATION

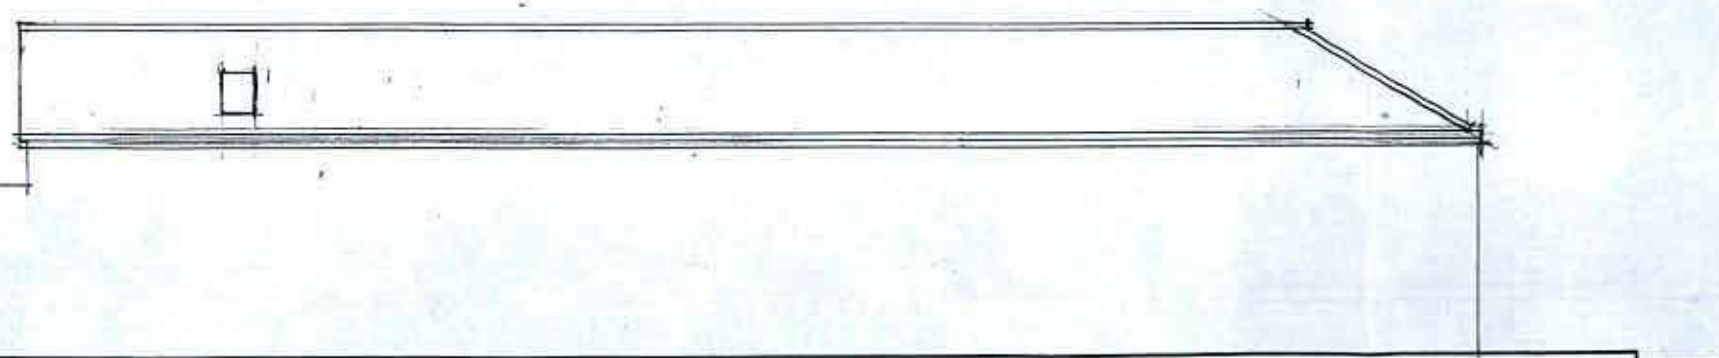

WEST ELEVATION

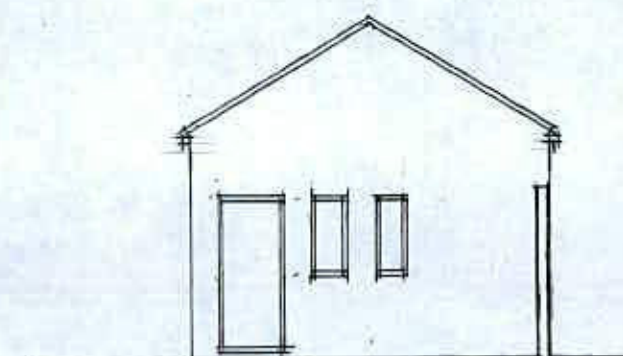

NORTH ELEVATION

ELEVATIONS - AS EXISTING

1. ARCADE ROAD . LITTLEHAMPTON , SUSSEX .

GRAHAM NICOLLS LTD . BUILDING DESIGN + TECHNOLOGY.

M: 07990 522709

SCALE / 1:100 @ A3

DATE / 23.09.2018

DWG. NO / 021018 / TP.03