


18a River Road
LITTLEHAMPTON

Scale 1:100

proposed ground floor plan:
No change to elevations:

5 metres
5000 mm

12 m

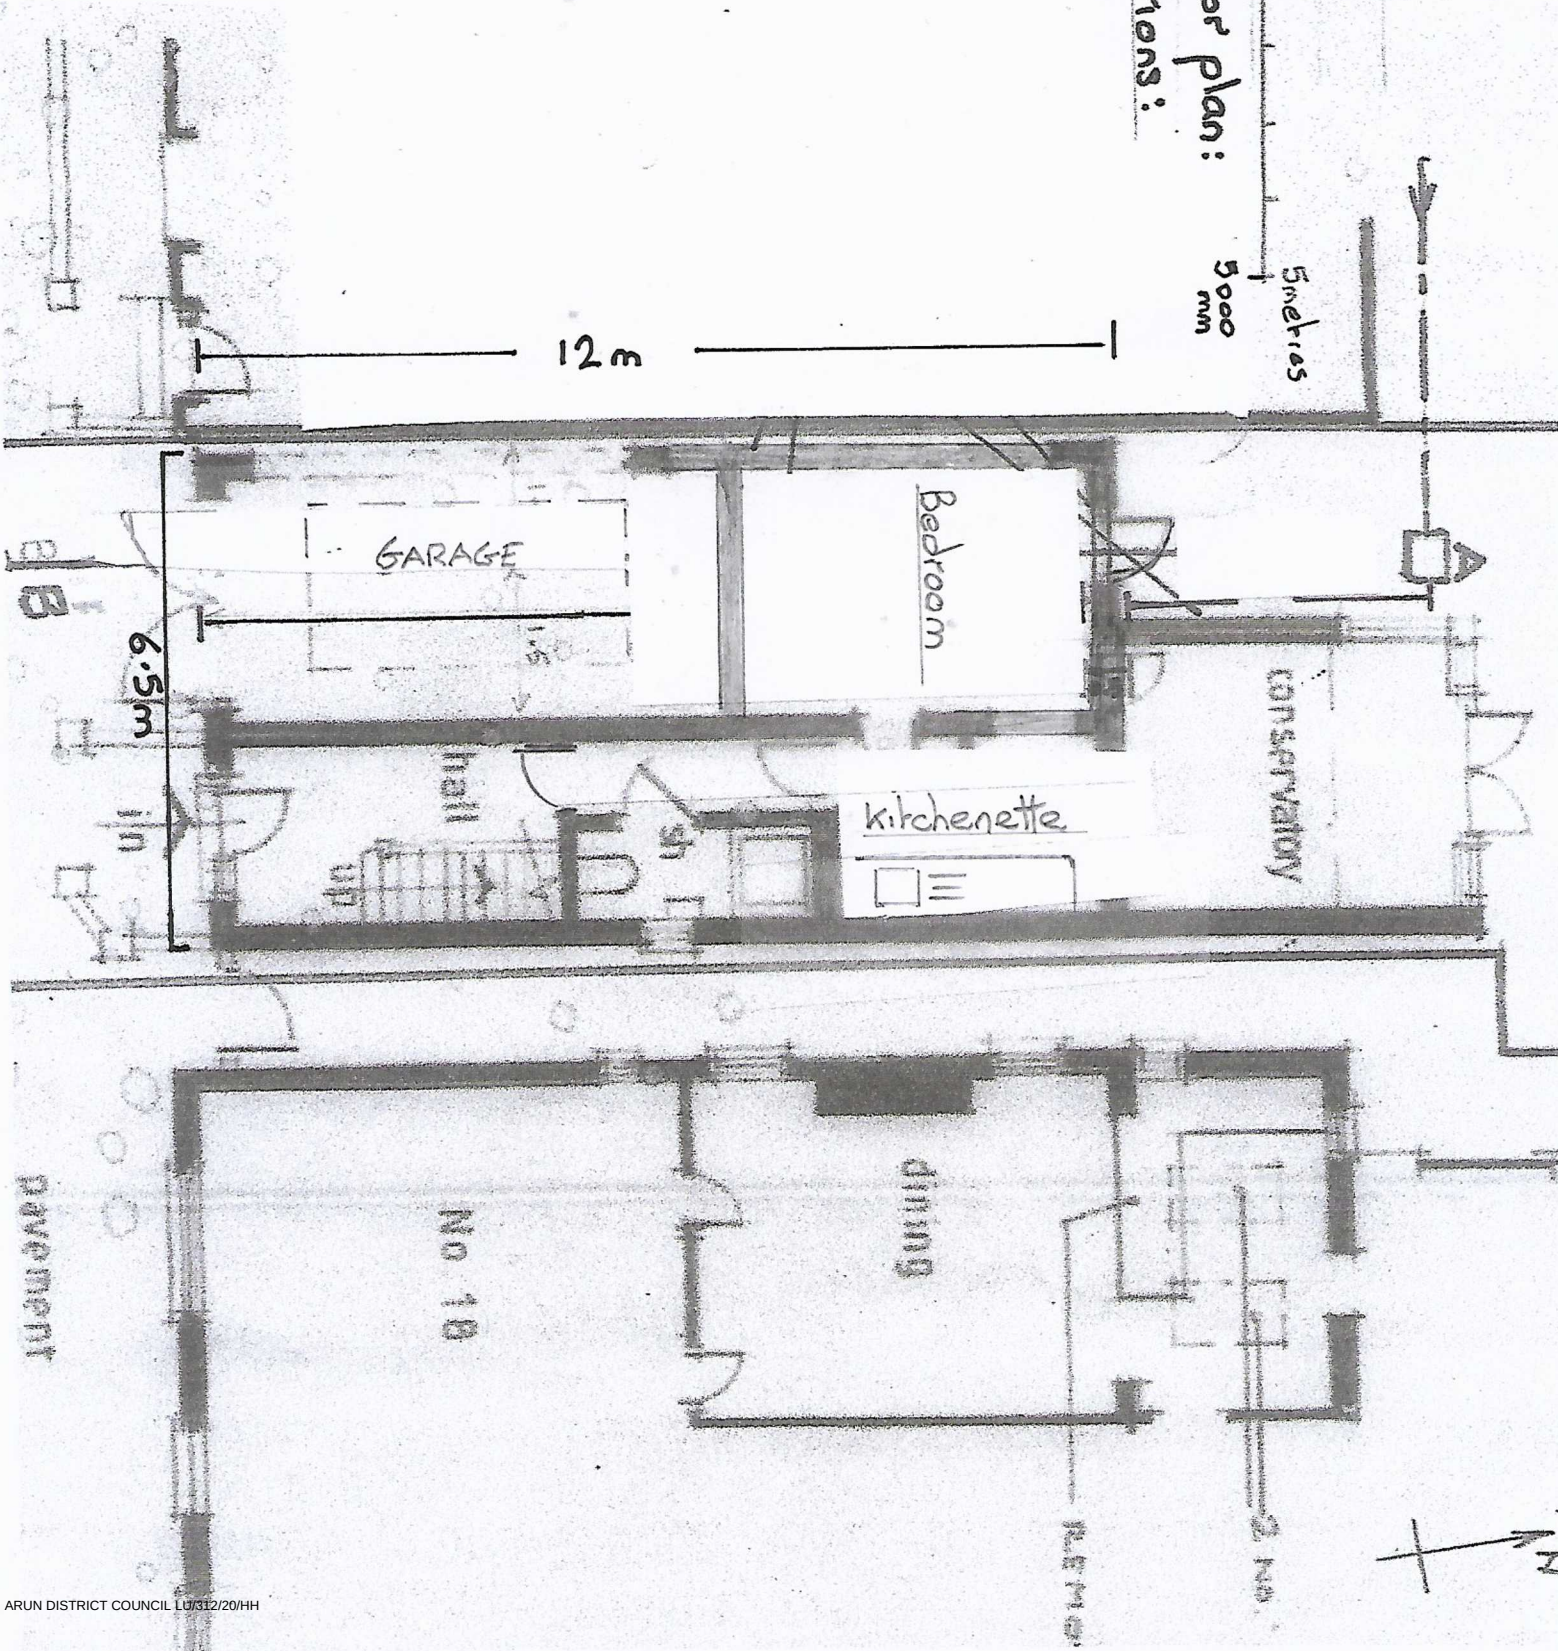

18A River Road

LITTLEHAMPTON

Scale 1:100 0m 1m 2 3 4 5metres

existing ground floor plan:

No change to elevations:

