




SOUTH WEST ELEVATION

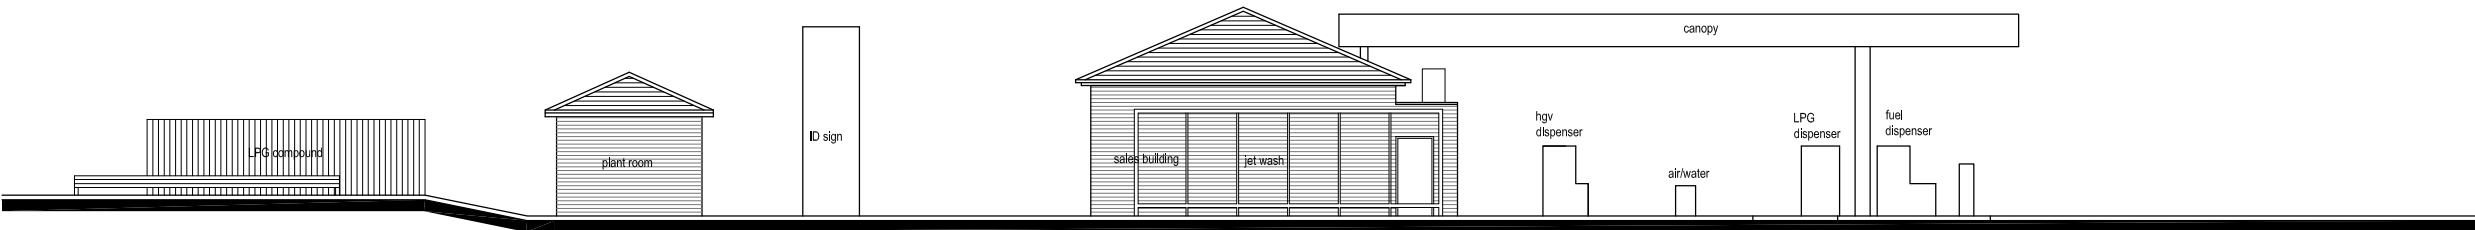

SOUTH EAST ELEVATION

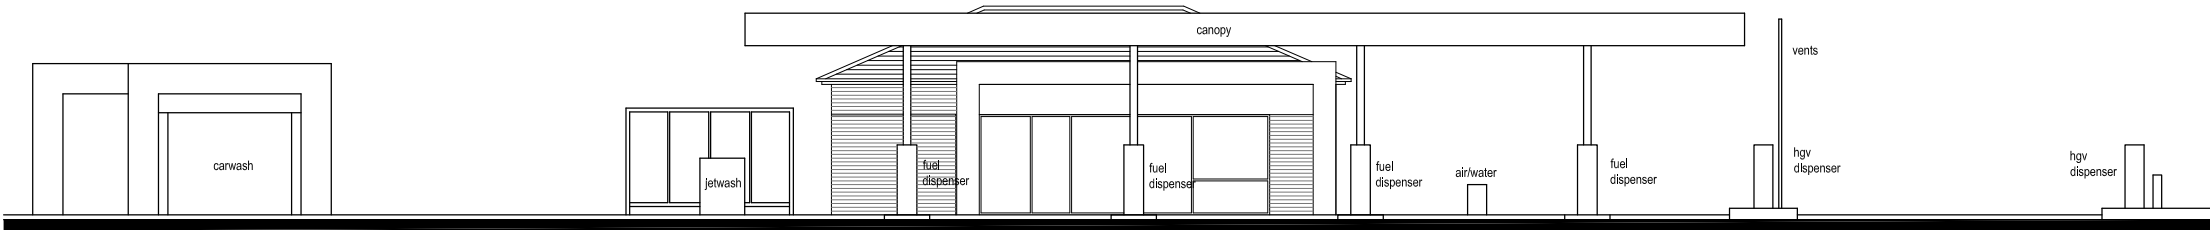

NORTH EAST ELEVATION

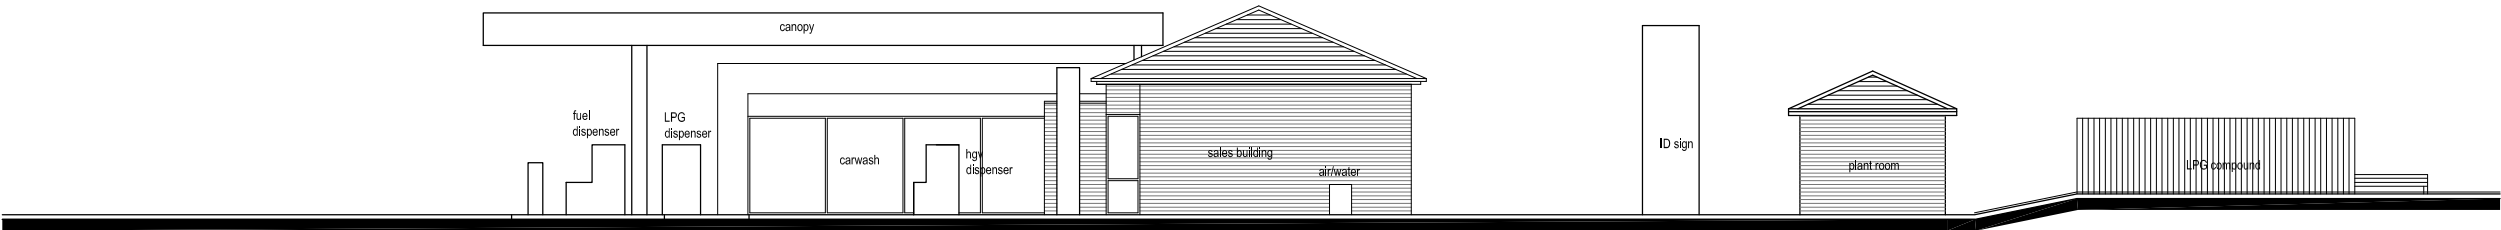

NORTH WEST ELEVATION



PLANNING DRAWING

ALLAN.B. MATTHEWS A.R.I.B.A. 37 Fore Street,
Bovey Tracey, Devon
TQ13 9AD
Tel : (01626) 833727
Fax : (01626) 833102
enquiries@allanbmattthews.co.uk



REV	DATE	BY

PROJECT : SHELL EASTFIELD
RUSTINGDON BYPASS, WICK,
LITTLEHAMPTON, BN17 6LE

TITLE : ELEVATIONS as existing



SHELL UK RETAIL
PO BOX 430
STAINES
TW18 3ZB
UNITED KINGDOM

DRAWN BY :	DH	SCALE :	1:100
DATE :	11.10.2018	PLOT DATE :	
CAD FILE :	E:\ARCHIVE\DRAWINGS\SEASTFIELD\10019507		

DWG No :	10019507	PLG - 03	2018	
----------	----------	----------	------	--