



NOTES:
All dimensions must be checked on site and not scaled from this drawing

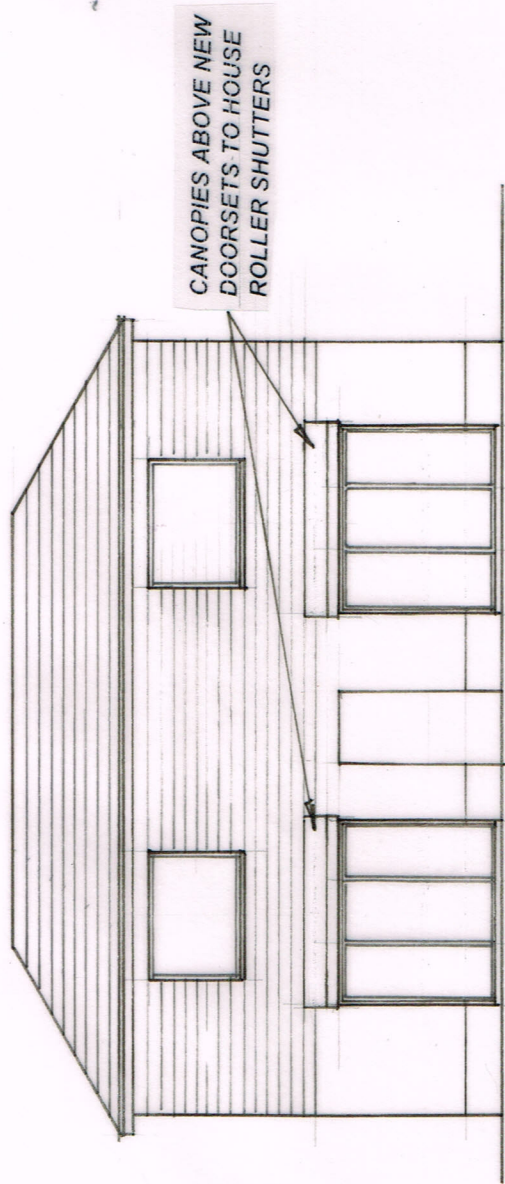

WEST ELEVATION

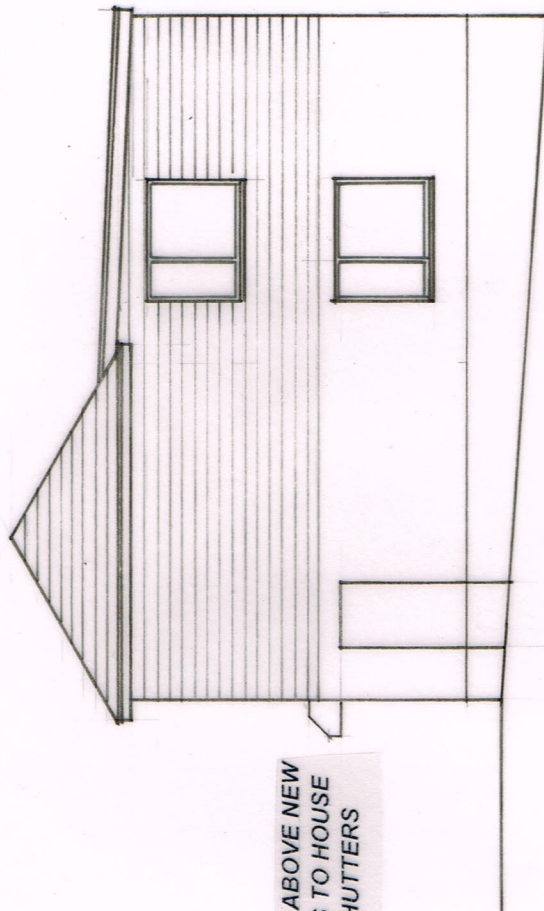

SOUTH ELEVATION

PLANS
ARCHITECTURAL
DESIGN SHOP

18 GODSTONE ROAD
CATERHAM
SURREY CR3 6RA
TEL: 01883 344415
email: plansaservices@gmail.com

Job Title

47, PIER ROAD,
LITTLEHAMPTON.
BN17 5LW.

Drawing Title

PROPOSED ELEVATIONS

Scale

1:100 @ A3

Date

SEPT. 2020

Drg. No

20 / 138 - 04

Rev

0m 1 m 2 m 3 m 4 m 5 m

Scale Verification Bar scale 1:50@A3

0m 2 m 4 m 6 m 8 m 10 m

Scale Verification Bar scale 1:100 @ A3