


NOTE
DO NOT SCALE FROM THIS DRAWING. ALL DIMENSIONS RELATING TO SUB-CONTRACTORS OR SUPPLIERS WORK MUST BE CHECKED AND AGREED BETWEEN THE GENERAL CONTRACTOR AND THE SUB-CONTRACTORS AND SUPPLIERS. ALL DIMENSIONS ARE IN MILLIMETRES. IF IN DOUBT ASK THIS DRAWING MAY BE SCALED FOR PLANNING PURPOSES ONLY. ALL WORKS OR MATERIALS INDICATED ON THE DRAWING ARE TO BE TO THE LATEST BRITISH STANDARDS AND ARE TO BE CARRIED OUT IN ACCORDANCE WITH THE RELEVANT CODES OF PRACTICE OR RECOGNIZED TRADE ASSOCIATION RECOMMENDATIONS AND PUBLICATIONS. © THIS DRAWING IS THE COPYRIGHT OF FUNNELL DESIGN PARTNERSHIP LTD.

Legend	
	Existing walls & columns

Existing Ground Floor Plan
Scale 1:50



Existing First Floor Plan
Scale 1:50

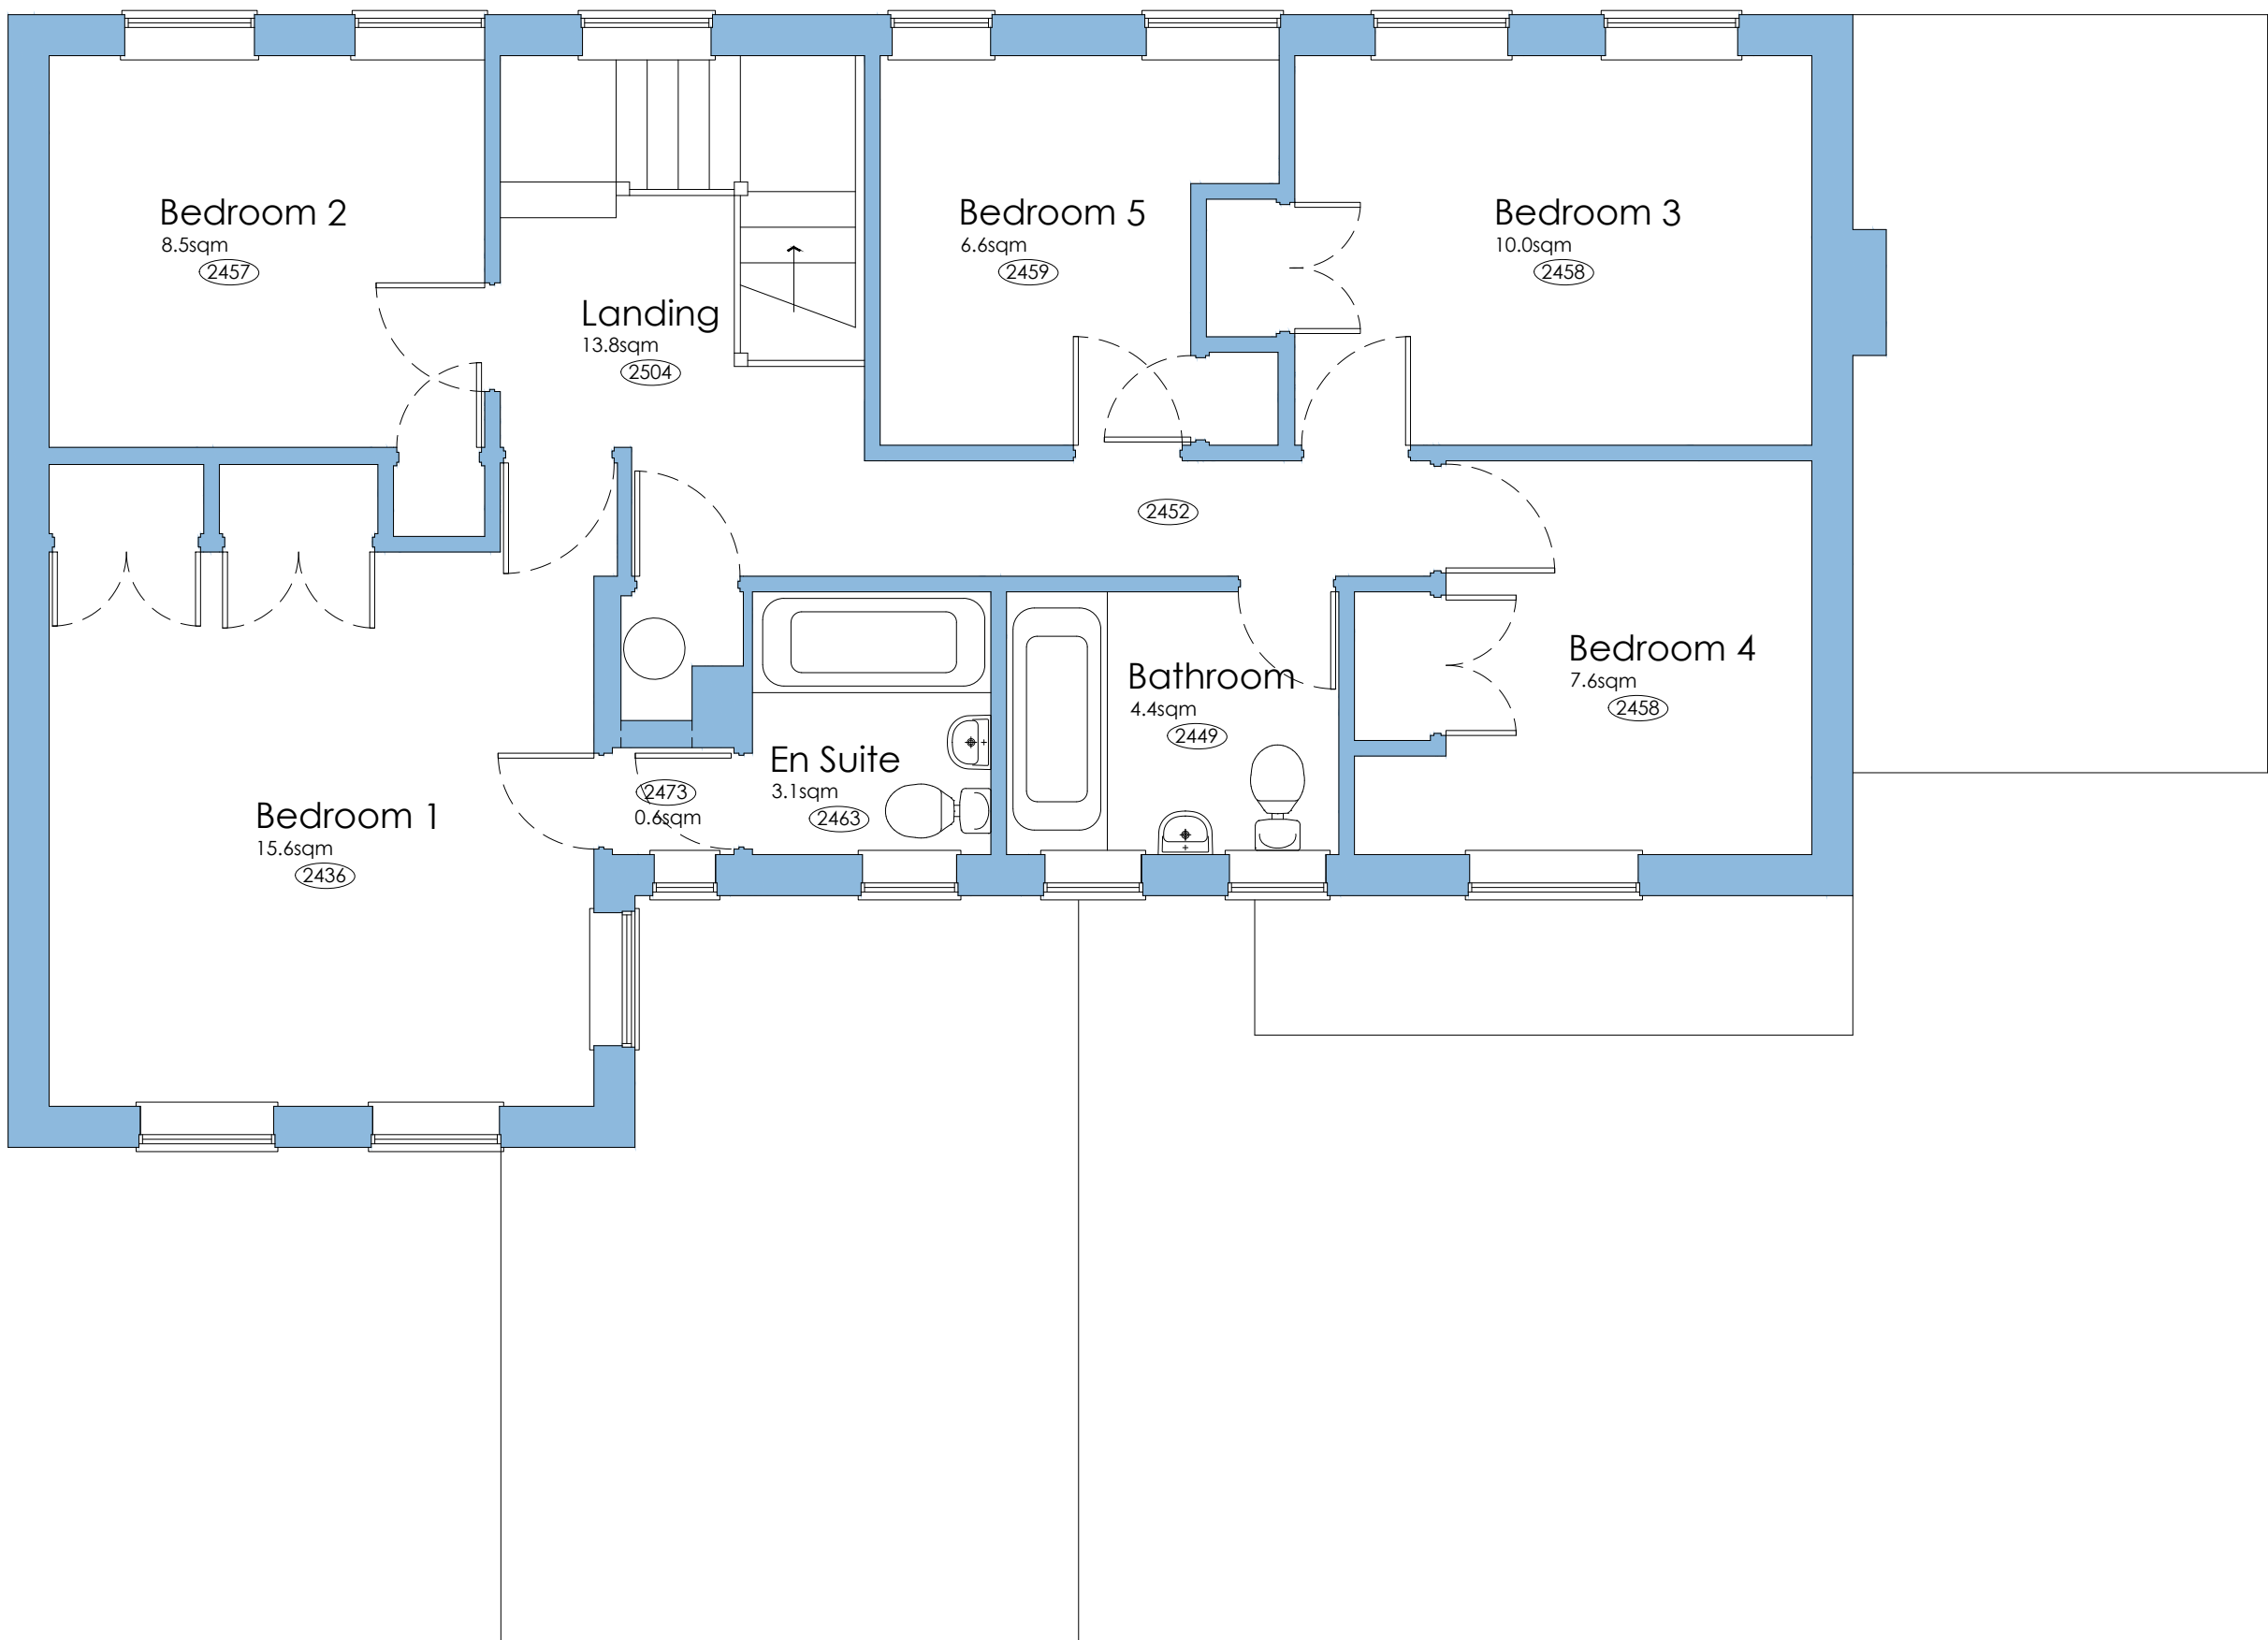

A	04/05/21	JF	Existing window in Ground Floor eastern elevation added to plan.
~	19/04/21	JM	Drawing created
REV	DATE	BY	DESCRIPTION



FUNNELL DESIGN PARTNERSHIP

BizSpace, Courtwick Lane, Littlehampton, BN17 7TL
T: +44 (0)1243 211250 - E: office@funnelldesign.co.uk

Client
IVAN TIHOMIR PROPERTIES LTD

Location
12 Cornwall Road
Littlehampton, BN17 6EE

Drawing Title
Existing Ground and First Floor Plans

Date April 2021	Drawn By JM	Scale 1:50 @ A1
CAD file name 12 Cornwall Road - PLANNING Rev01.dwg		
Drawing No 2350-EX-01	Revision A	

EXISTING

