

NOTE
DO NOT SCALE FROM THIS DRAWING. ALL DIMENSIONS RELATING TO SUB-CONTRACTORS OR SUPPLIERS WORK MUST BE CHECKED AND AGREED BETWEEN THE GENERAL CONTRACTOR AND THE SUB-CONTRACTORS AND SUPPLIERS. ALL DIMENSIONS ARE IN MILLIMETRES. IF IN DOUBT ASK THIS DRAWING MAY BE SCALED FOR PLANNING PURPOSES ONLY. ALL WORKS OR MATERIALS INDICATED ON THE DRAWING ARE TO BE TO THE LATEST BRITISH STANDARDS AND ARE TO BE CARRIED OUT IN ACCORDANCE WITH THE RELEVANT CODES OF PRACTICE OR RECOGNIZED TRADE ASSOCIATION RECOMMENDATIONS AND PUBLICATIONS. © THIS DRAWING IS THE COPYRIGHT OF FUNNELL DESIGN PARTNERSHIP LTD.




North elevation
Scale 1:50



West elevation
Scale 1:50



South elevation
Scale 1:50

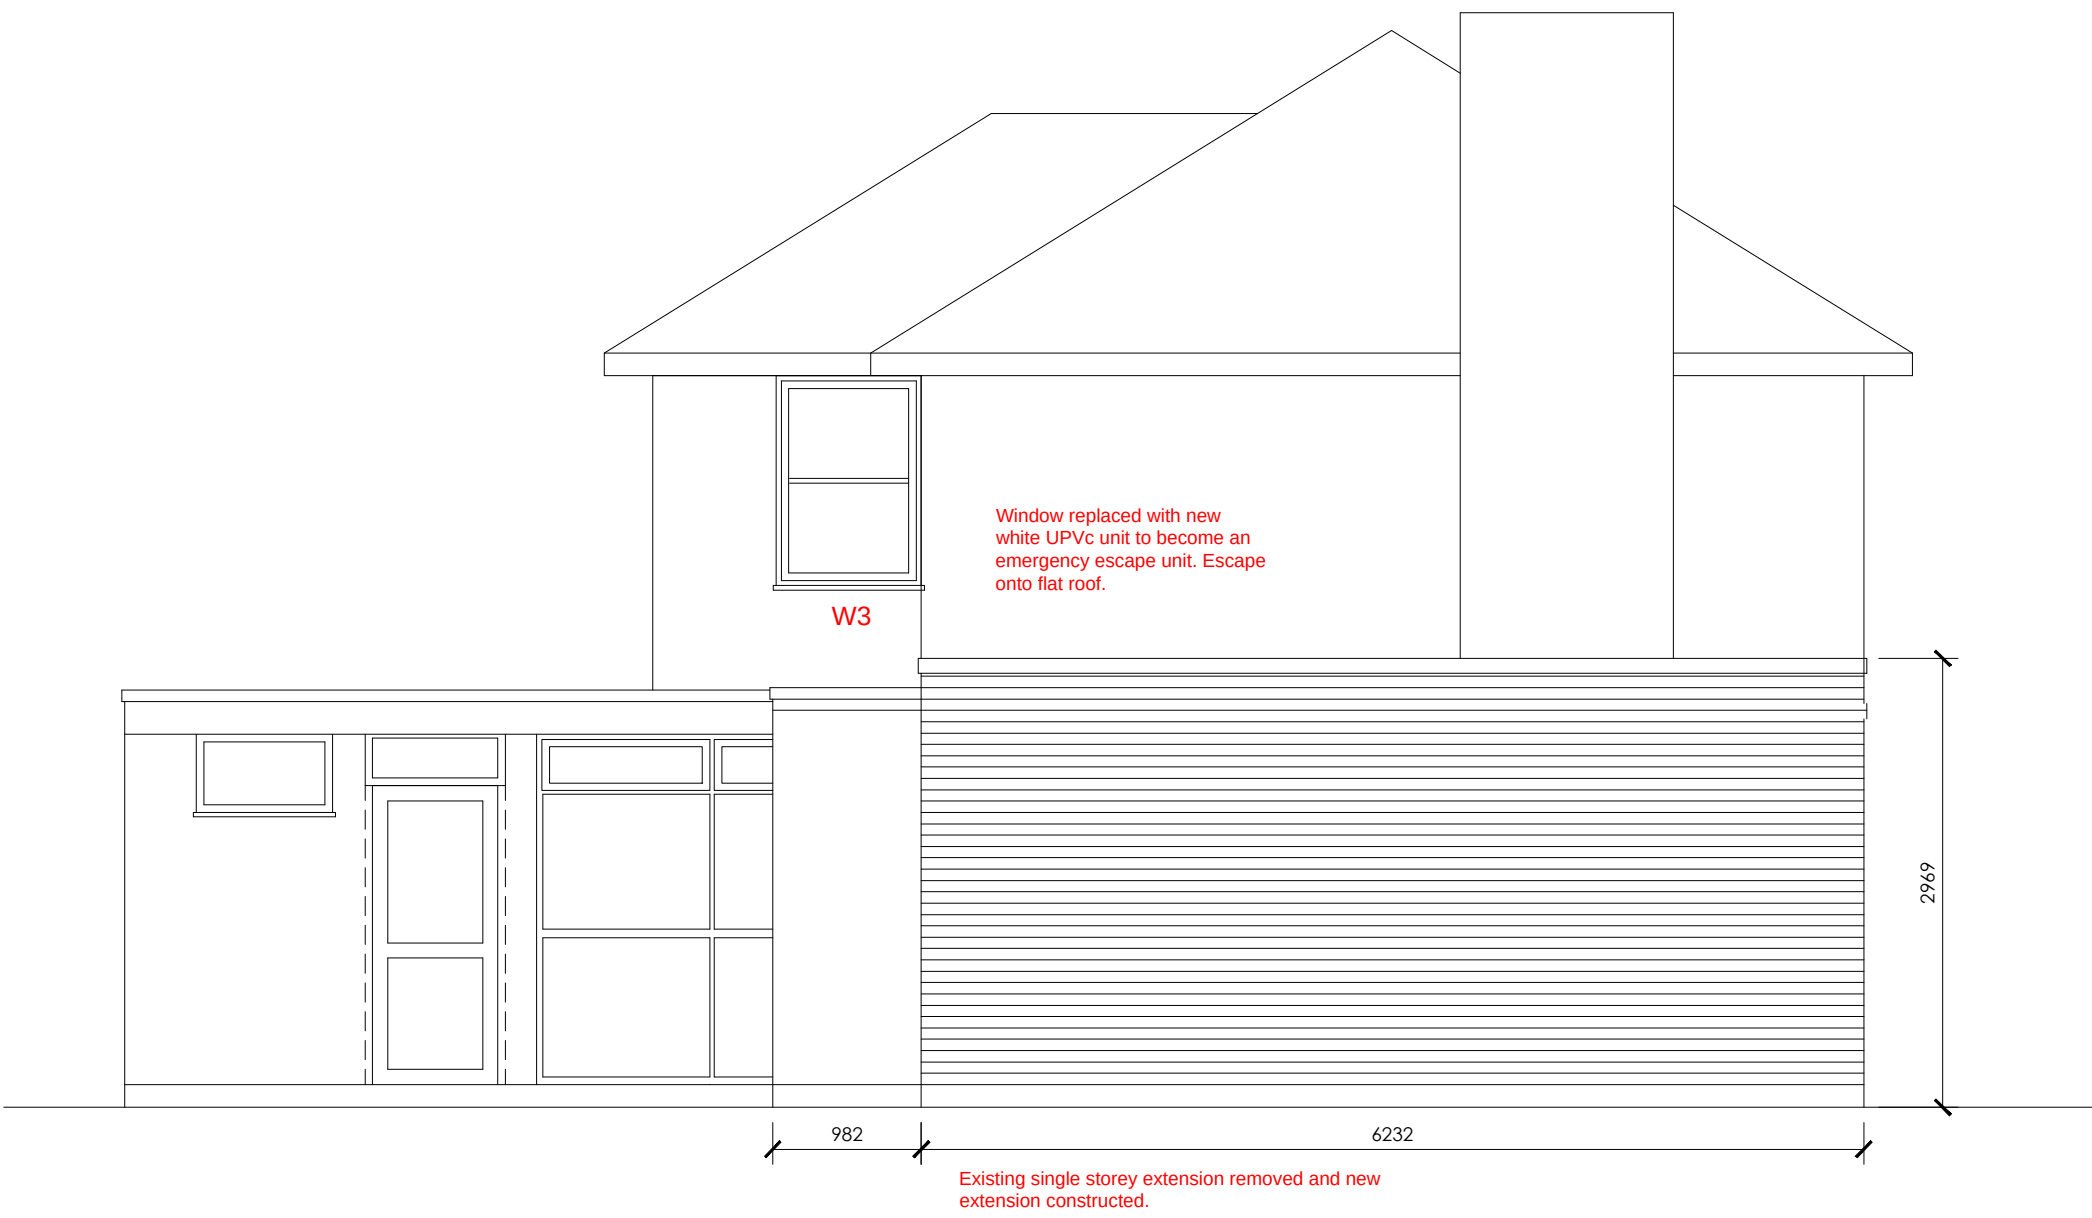

East elevation
Scale 1:50



G	07/12/21	JF	Outline of removed garage omitted.
F	07/12/21	JF	Notes added to indicate the outline of the existing garage to be removed.
E	27/11/21	JF	External access to U4 removed.
D	01/10/21	JF	Existing external door on souther elevation shown reinstated.
C	10/08/21	JF	Existing garage shown removed and replaced with new single storey structure.
B	15/06/21	JF	Door opening on eastern elevation infilled.
A	02/06/21	JF	Door opening infilled on southern elevation
-	26/04/21	JM	Drawing created

REV	DATE	BY	DESCRIPTION
-----	------	----	-------------



FUNNELL DESIGN PARTNERSHIP

BizSpace, Courtwick Lane, Littlehampton, BN17 7TL
T: +44 (0)1243 211250 - E: office@funnelldesign.co.uk

Client
IVAN TIHOMIR PROPERTIES LTD

Location
12 Cornwall Road
Littlehampton, BN17 6EE

Drawing Title

Proposed Elevations

Date	Drawn By	Scale
April 2021	JM	1:50 @ A1

CAD file name
12 Cornwall Road - PLANNING Rev08.dwg

Drawing No	Revision
2350-P-05	G

PLANNING