




W:\2021\2021-01-20\2021-01-20.dwg

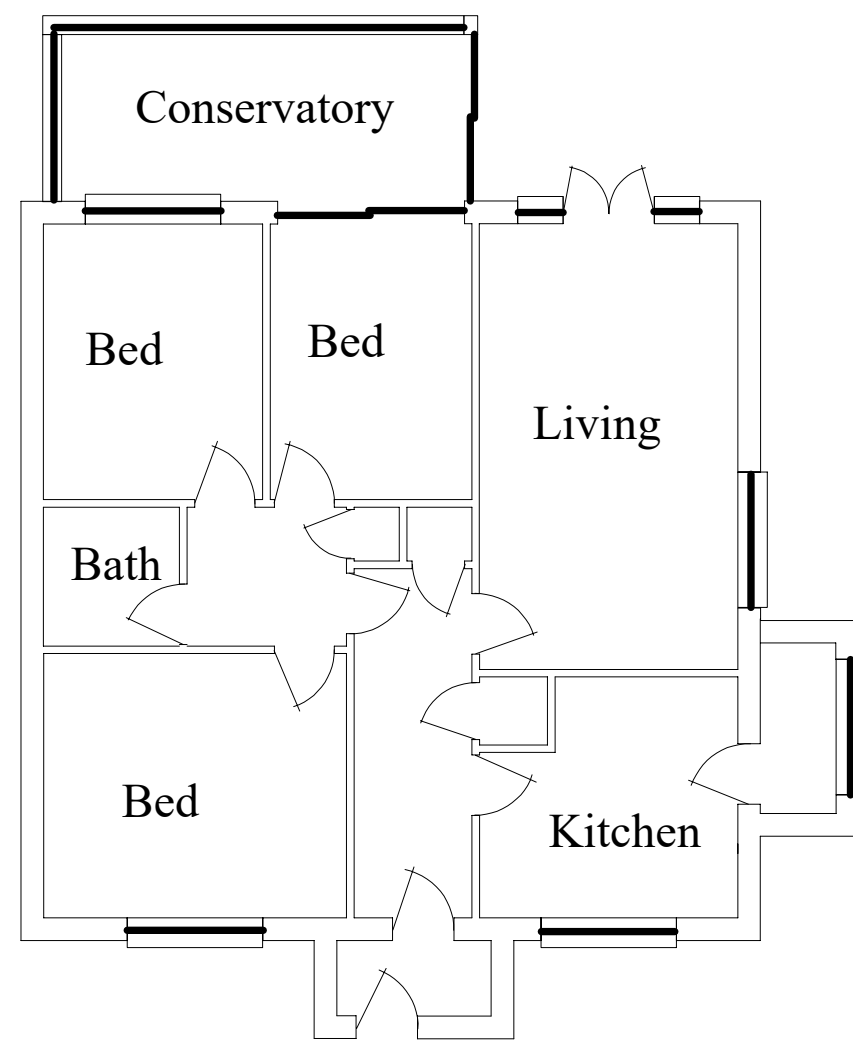


Existing Ground Floor

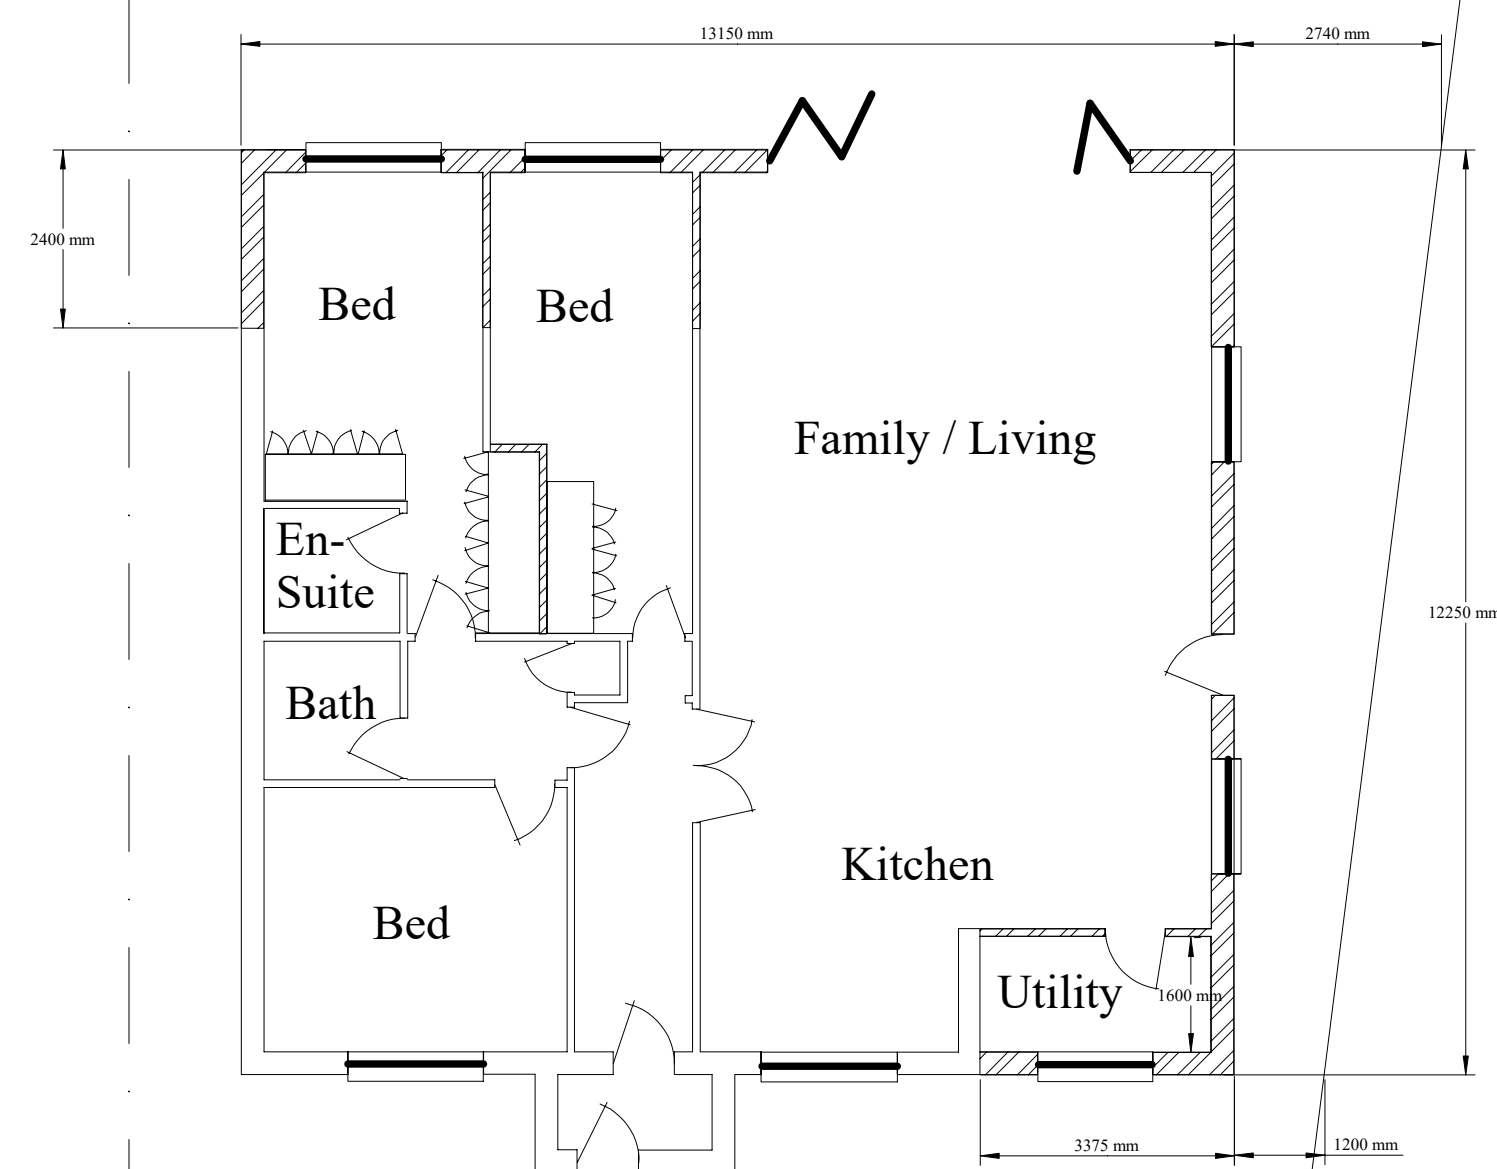

Proposed Ground Floor

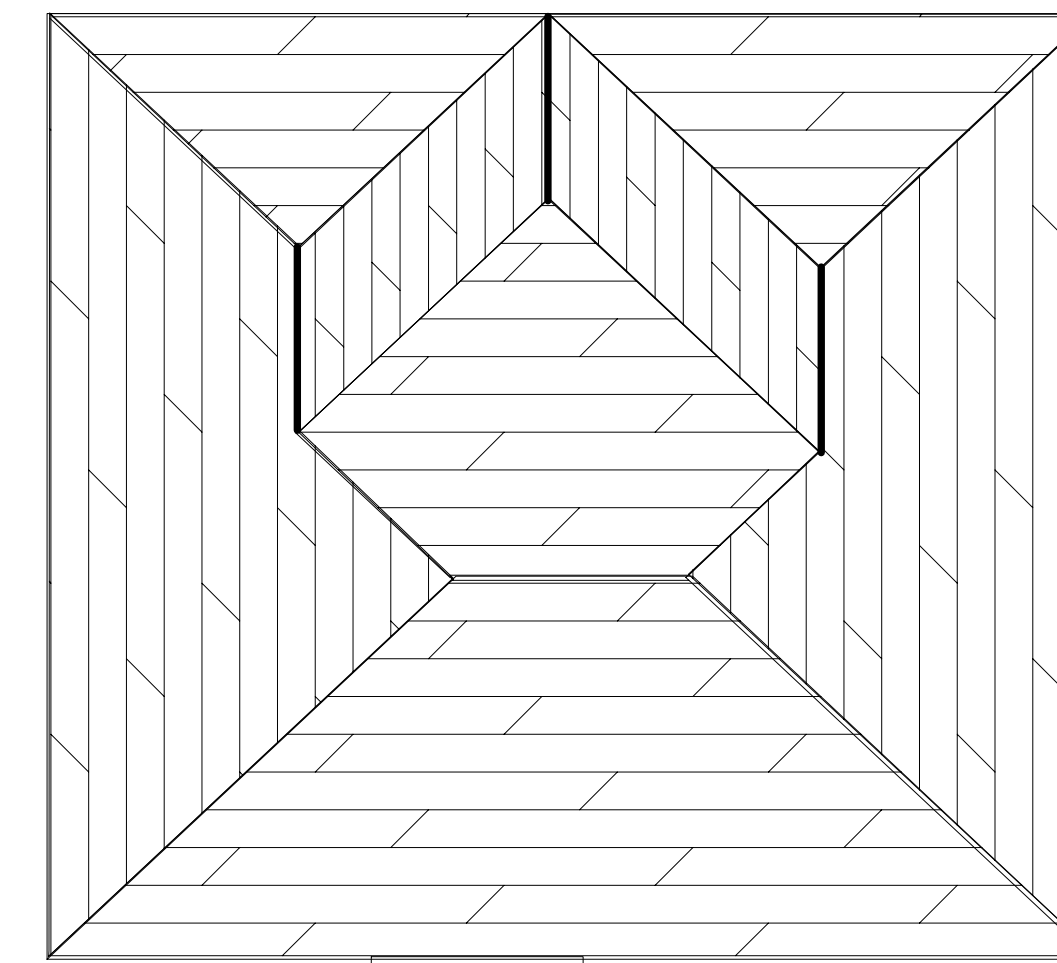


Proposed Roof

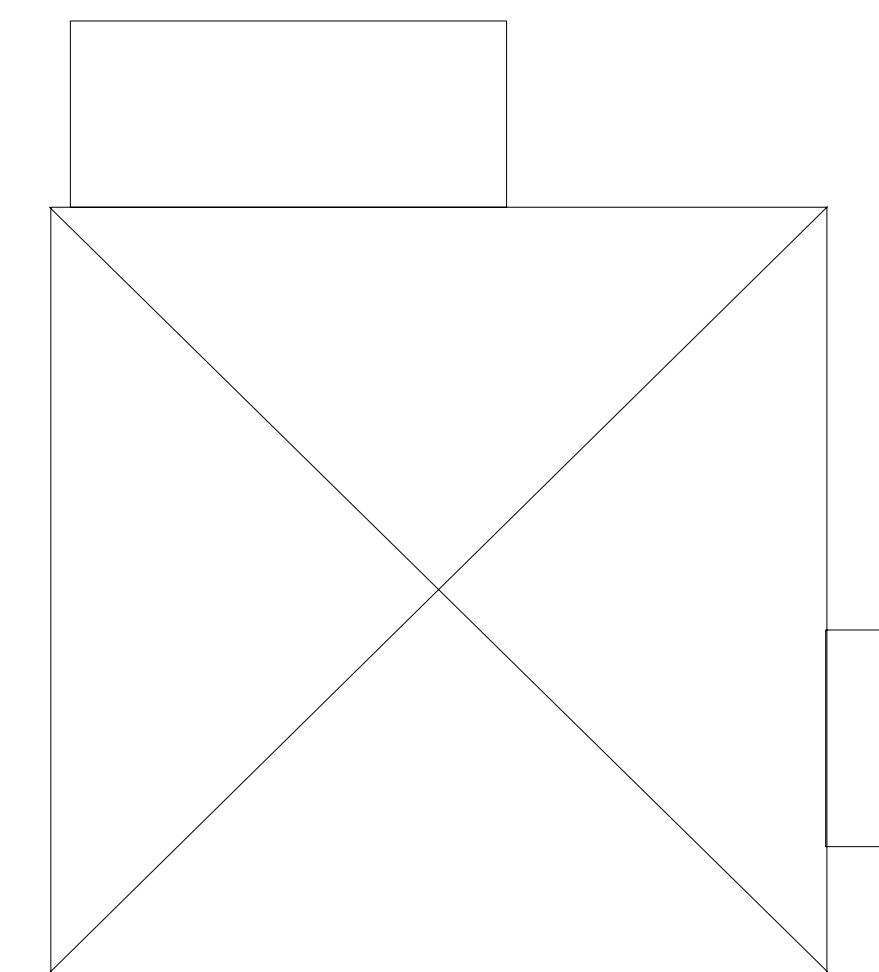


Existing roof




Existing Front Elevation

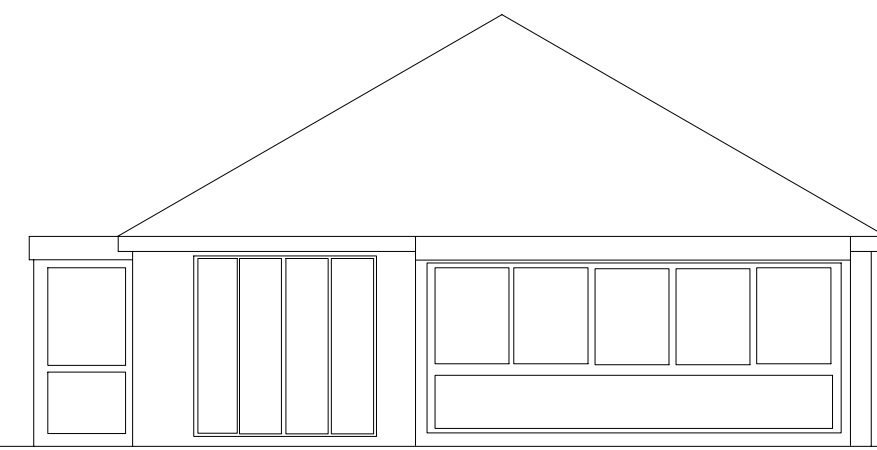


Existing Rear Elevation

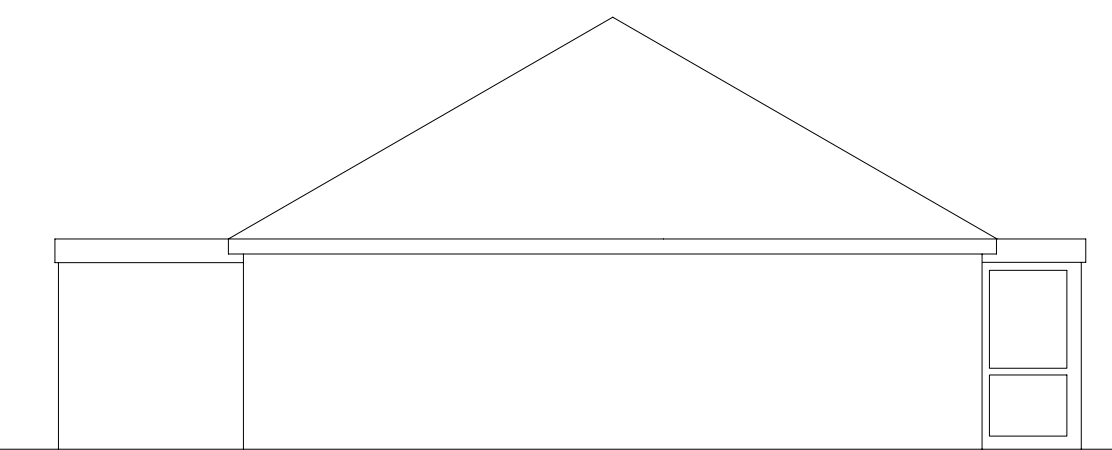


Existing North Elevation

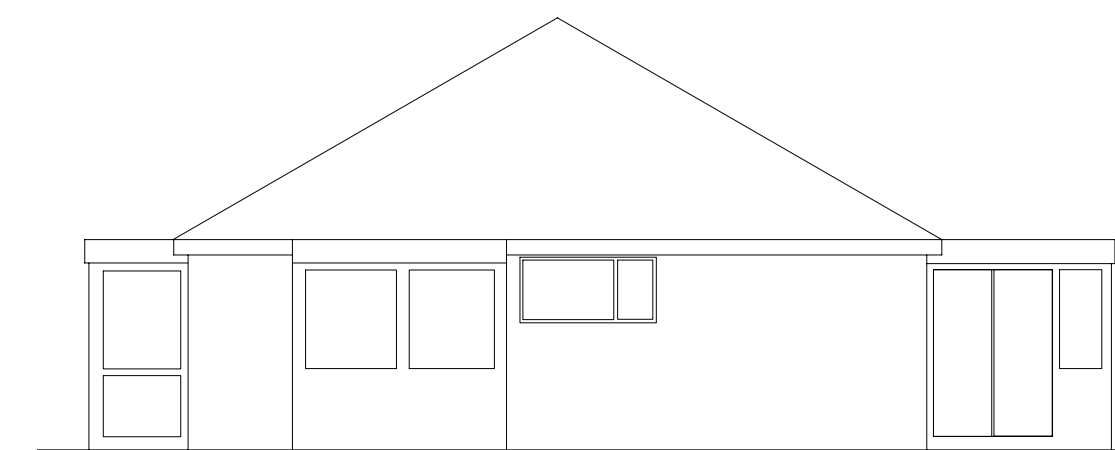


Existing South Elevation

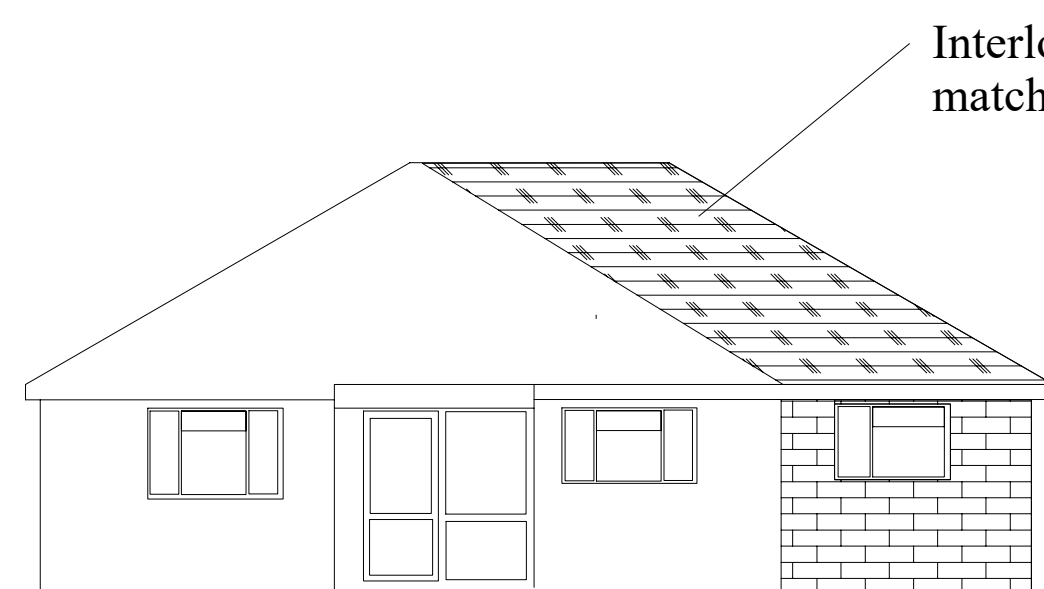


Proposed Front Elevation

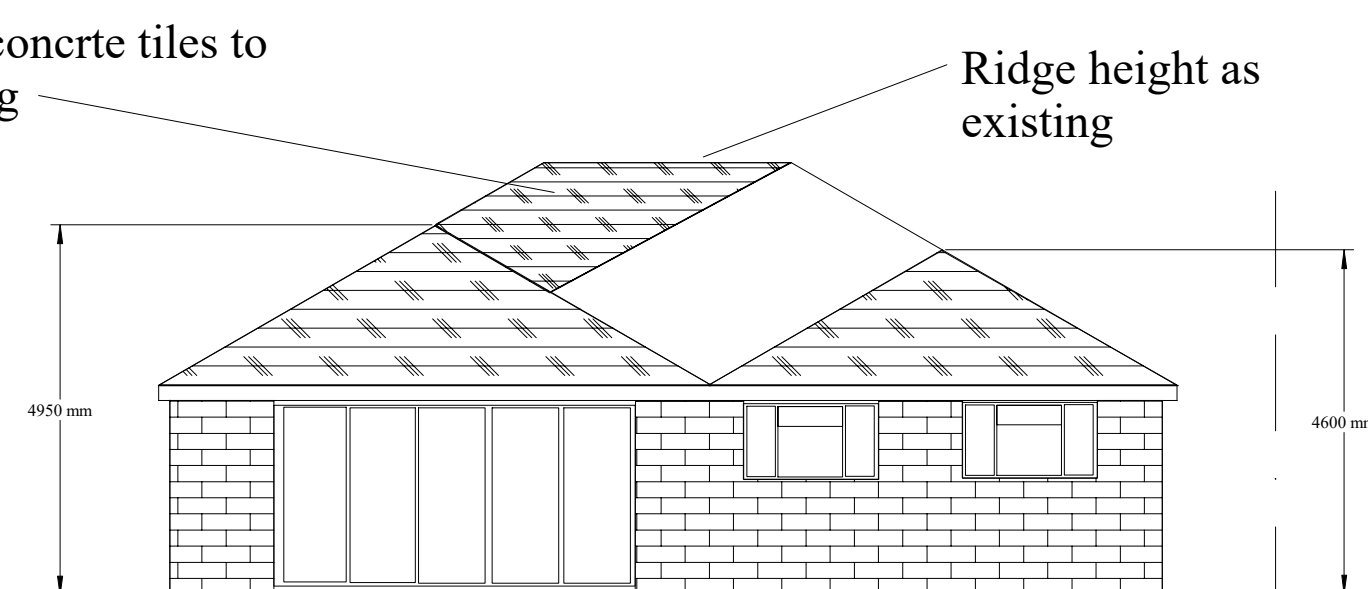

Proposed Rear Elevation

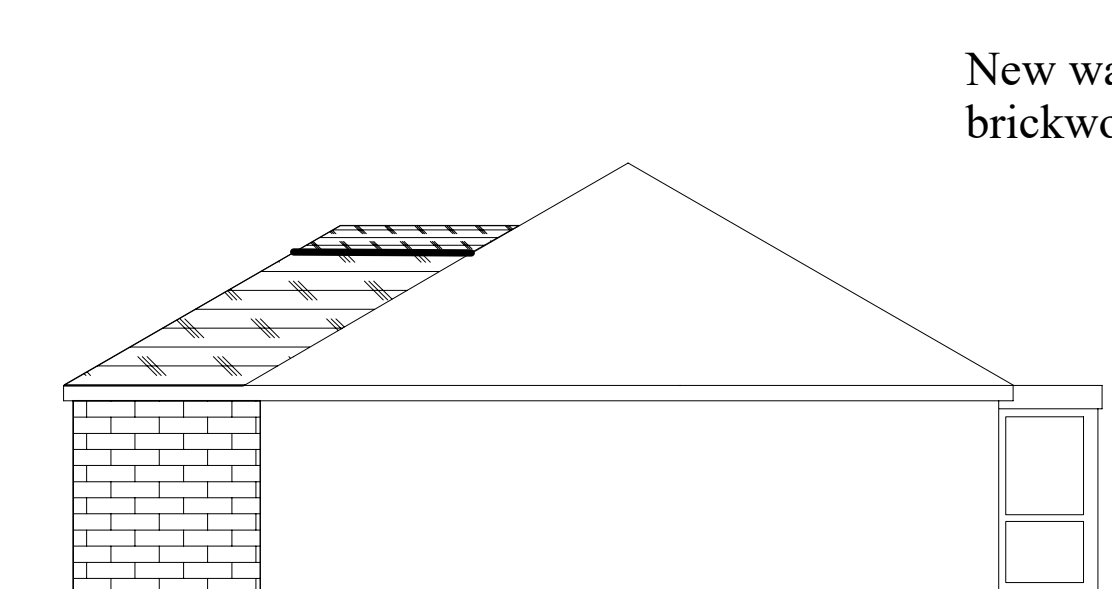

Proposed North Elevation

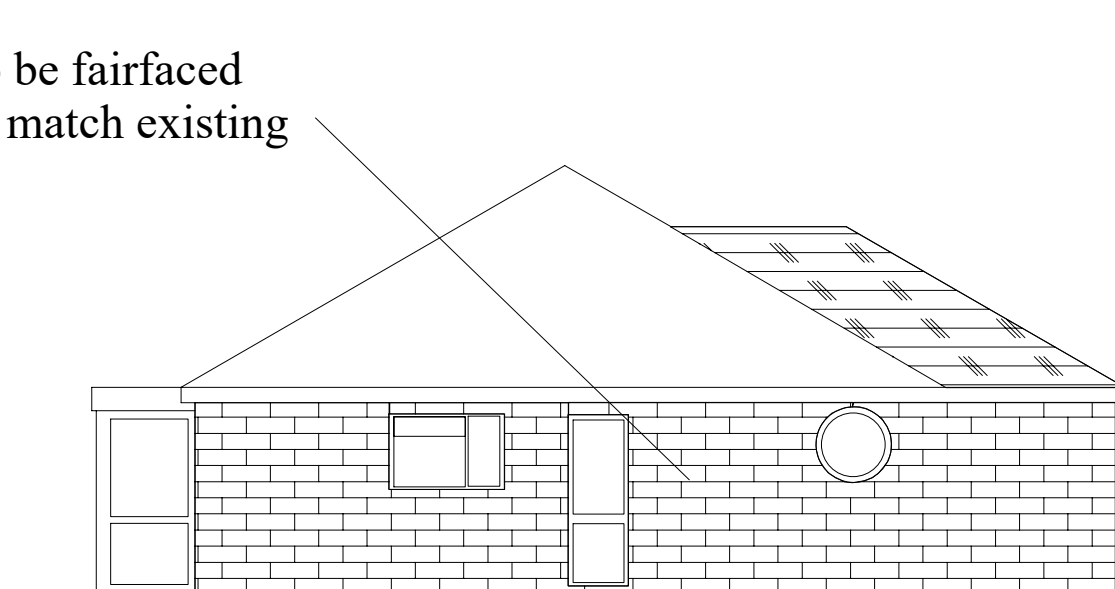

Proposed South Elevation

General Notes

No	Revision/Issue	Date
A	Side door added	Oct 21

Firm Name and address

Peter Phillips
30 Ocean Drive
Ferring
West Sussex
BN12 5QP
peterphillips@pgphillips.co.uk

Project Name and address

97 White Horses Way
Littlehampton
West Sussex
BN17 6NL

Mr & Mrs Graham

Proposed side and rear
ground floor extension

Project PGP/21/11/01	Sheet A
Date Oct 2021	Existing and proposed plans and elevations
Scale 1:100	at A1