




EXISTING GROUND FLOOR PLAN

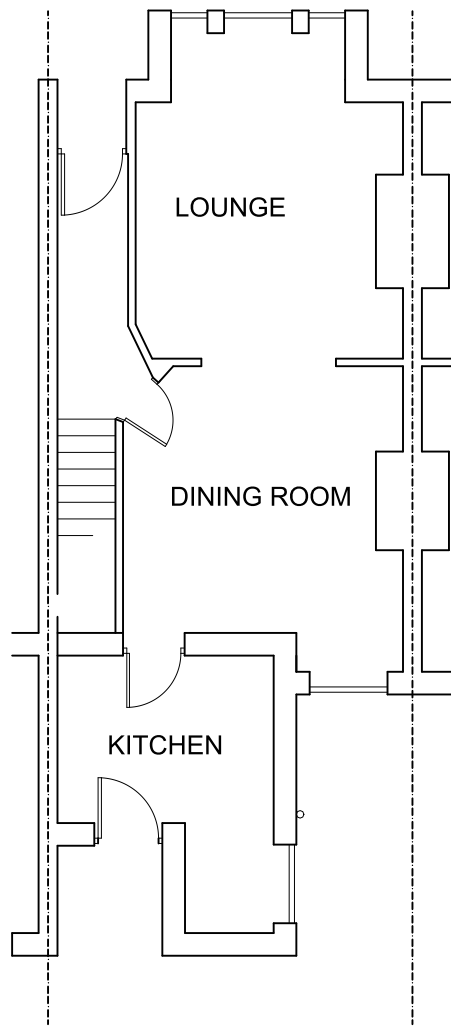


EXISTING FIRST FLOOR PLAN

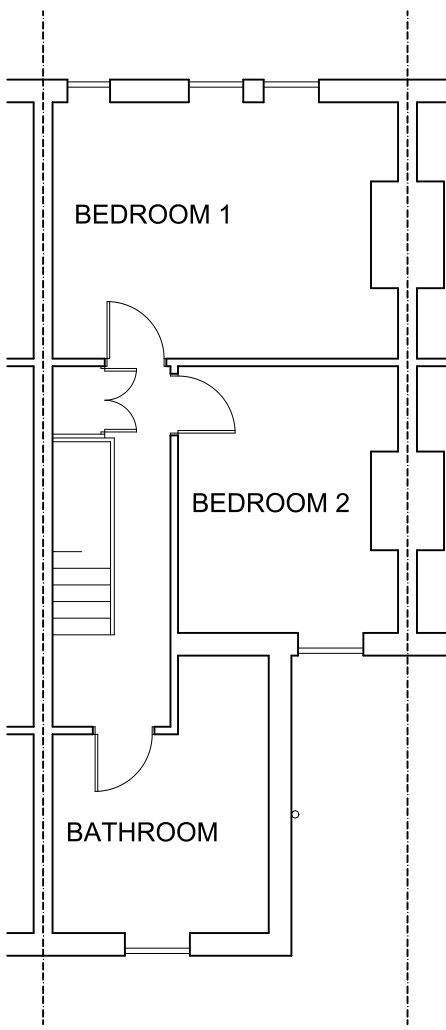


EXISTING ROOF PLAN

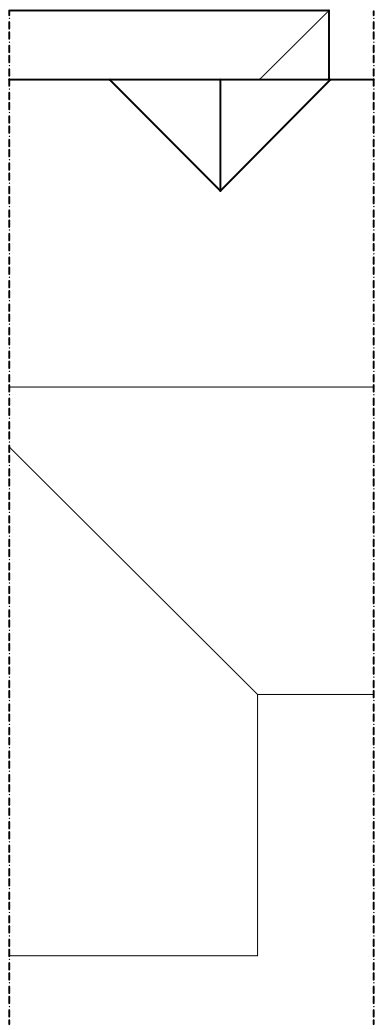


EXISTING WEST ELEVATION

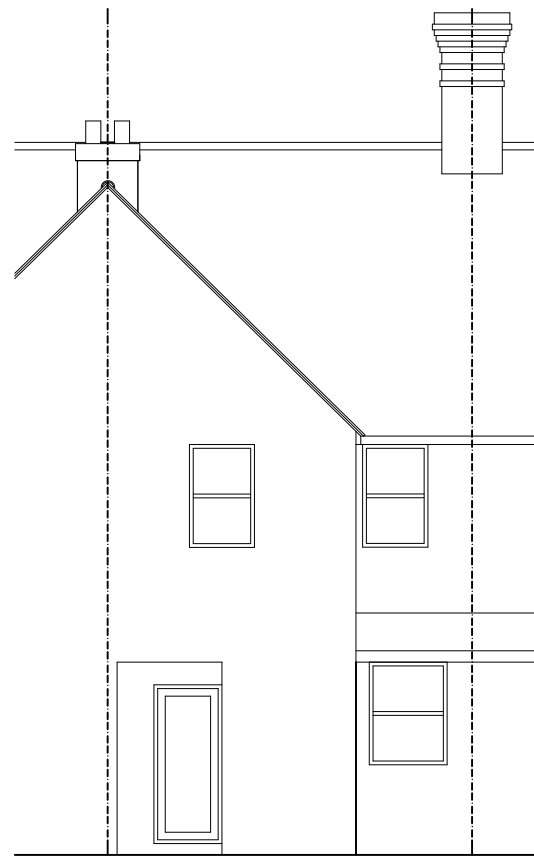


EXISTING SOUTH ELEVATION

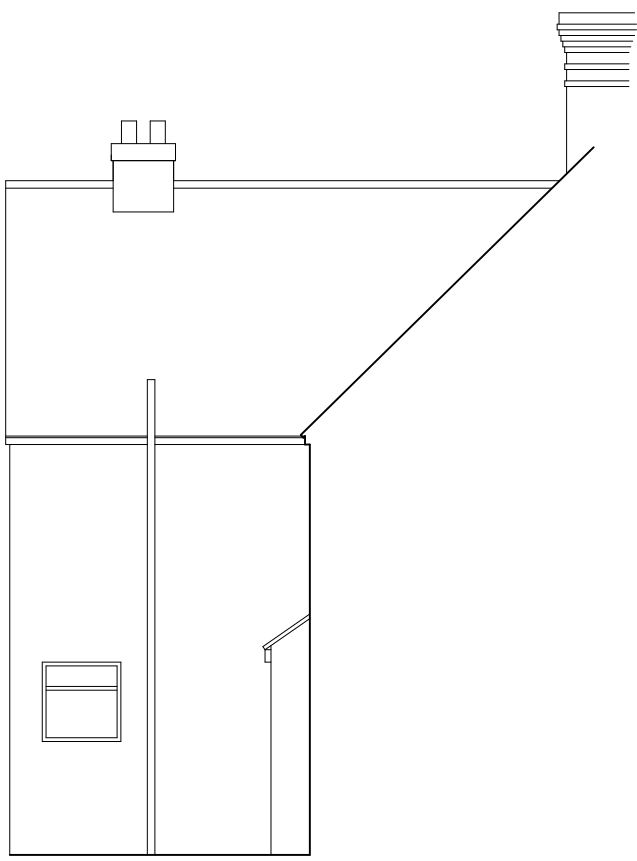


PROPOSED ROOF PLAN

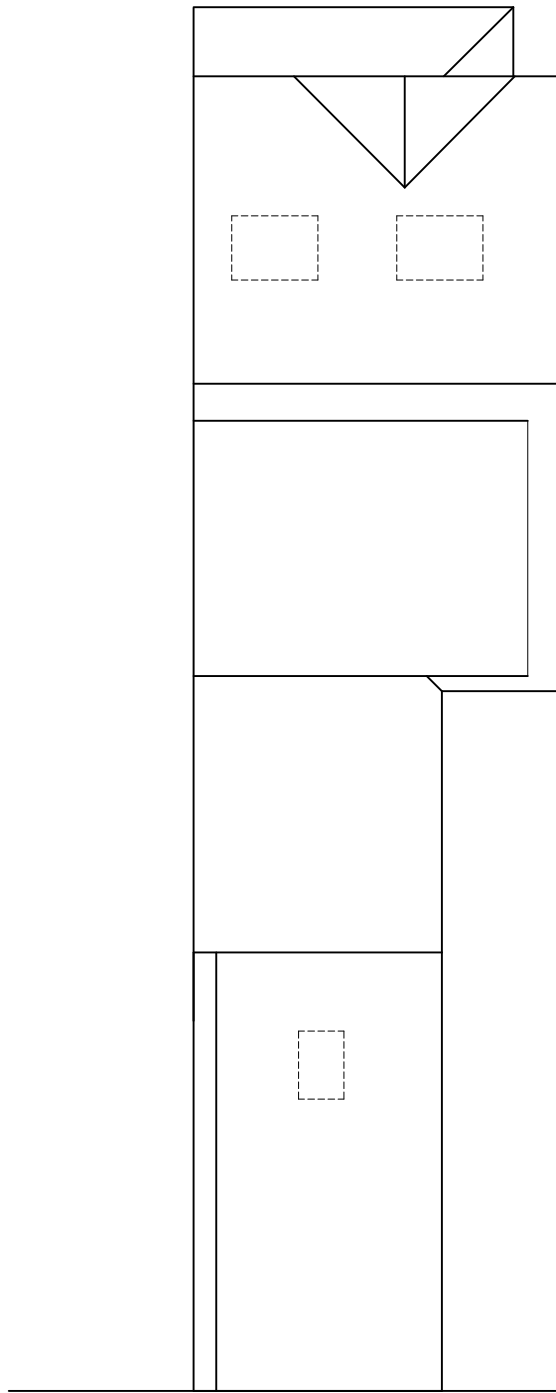


PROPOSED GROUND FLOOR PLAN

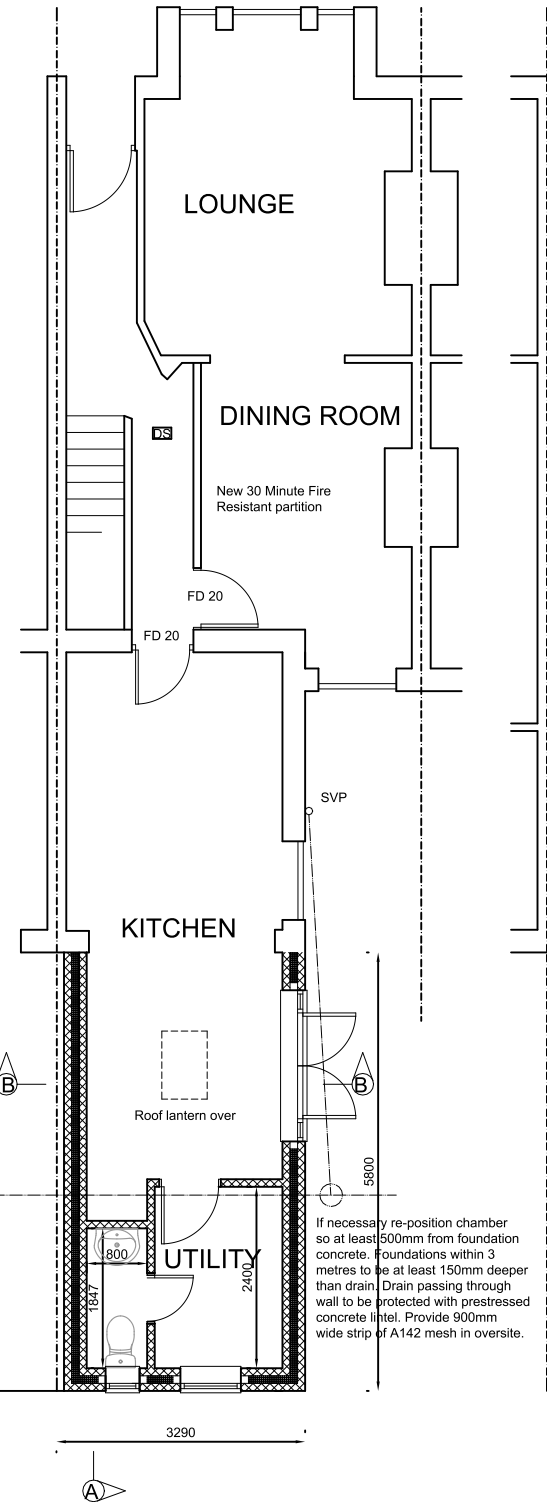


PROPOSED FIRST FLOOR PLAN

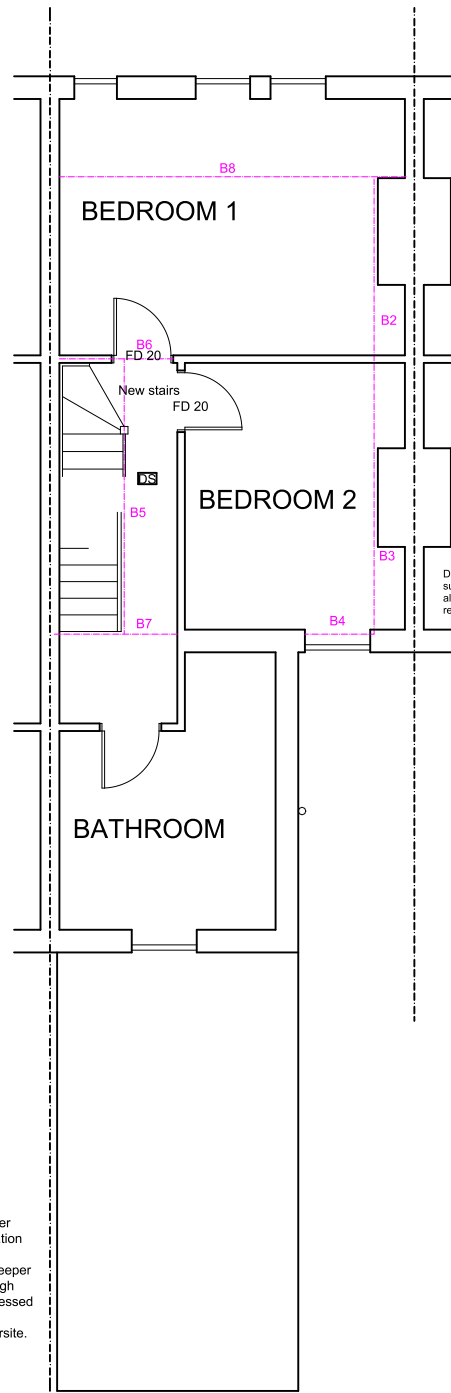

PROPOSED SECOND FLOOR PLAN

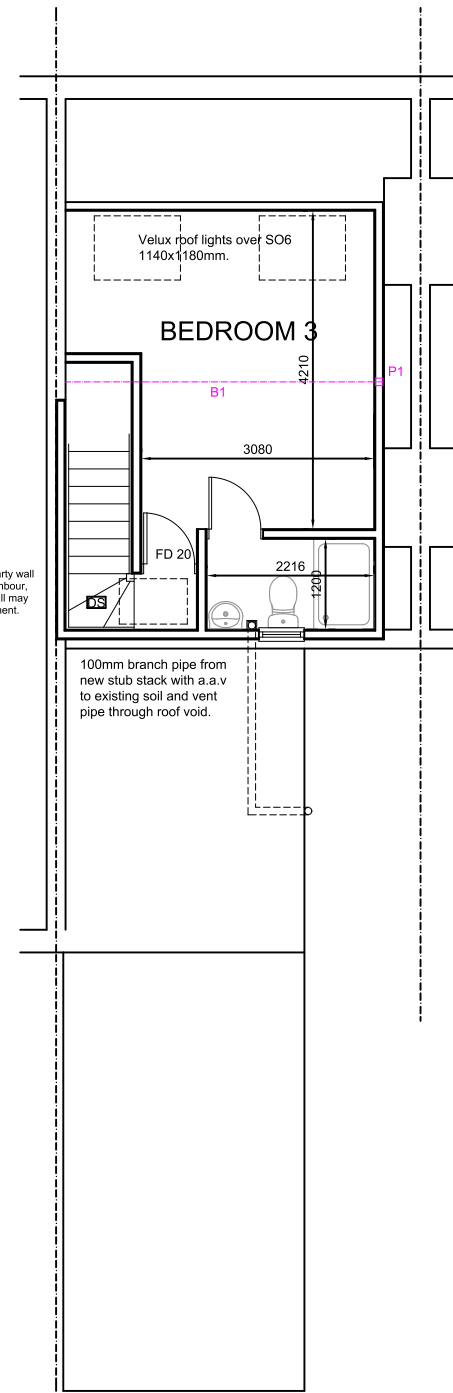


PROPOSED WEST ELEVATION

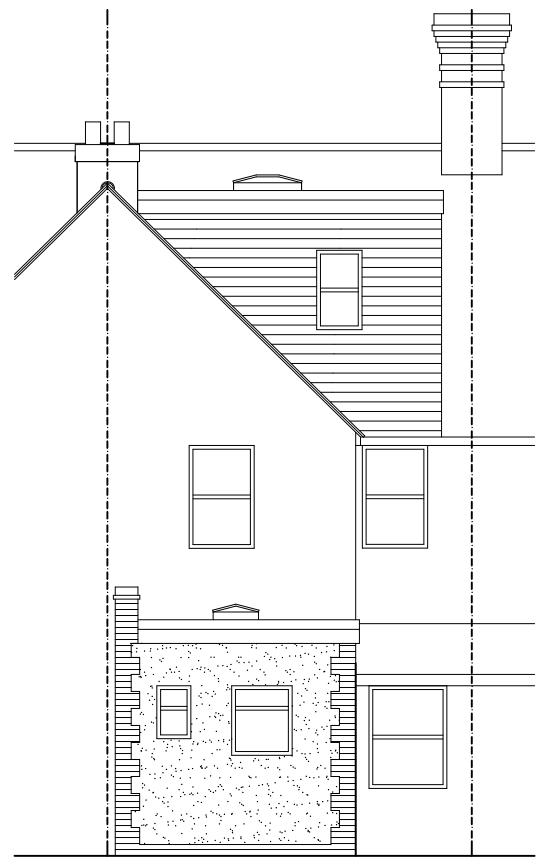

PROPOSED SOUTH ELEVATION



PROPOSED NORTH ELEVATION

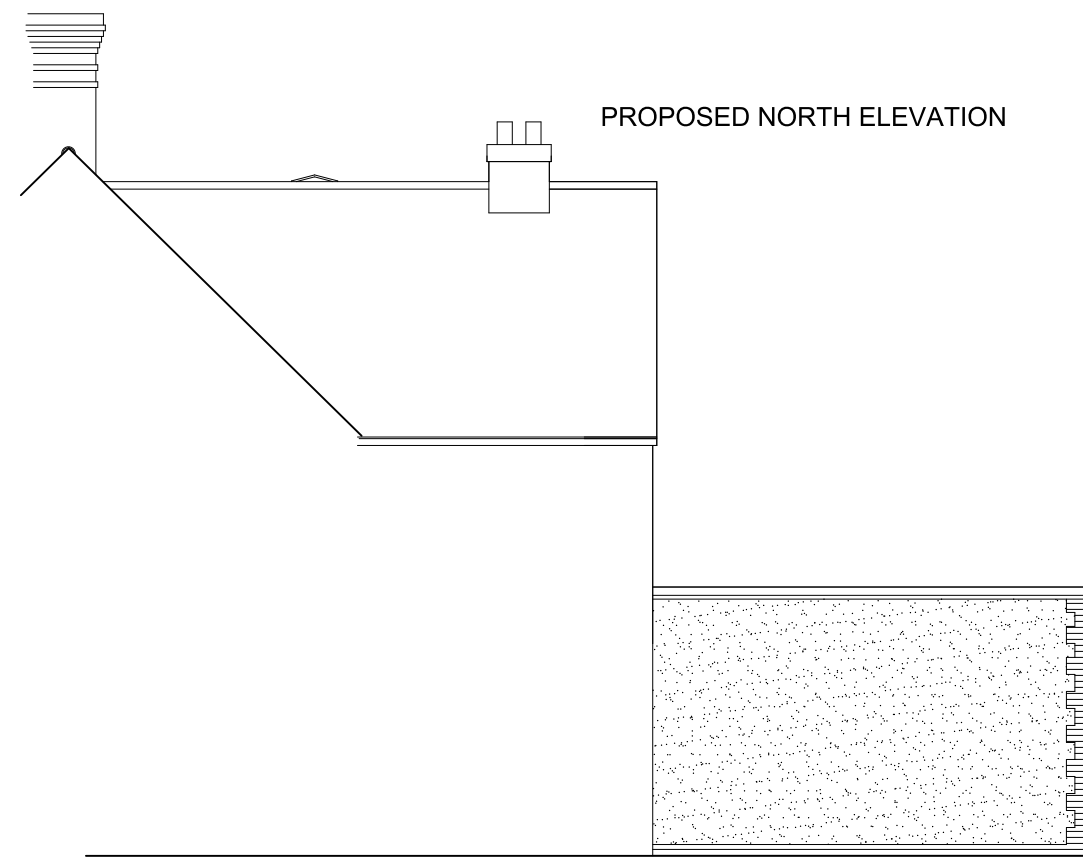

REVISIONS	
Notes	
1. These are computerised drawings for the purposes of obtaining planning & building regulations approvals & are based on certain overall measurements.	
2. Dimensions shown must not be relied upon and must be checked on site and verified prior to commencement of work.	
3. Where applicable this drawing is to be read in conjunction with other consultants' drawings & calculations.	
4. Do not scale from these drawings, except for planning purposes.	
5. Any Work undertaken prior to Planning and Building Regulations Approval is done so entirely at the Client/Contractors own risk.	
© 2018 - T. Murray	
TIM MURRAY CBuildE MCABE BUILDING CONSULTANT 6 Middleton Court, Elmer Road Middleton - on - Sea West Sussex, PO22 6EH Tel: 01243 583676	
PROJECT DETAIL 78 QUEEN STREET, LITTLEHAMPTON WEST SUSSEX, BN17 6EL	
REAR EXTENSION/LOFT CONVERSION FOR: EMILY CHAPPLE	
DRAWING PRELIMINARY DATE: DECEMBER 2018 DRAWN: T. Murray	SCALE 1/50 REVISION: