


SCALE 1:125

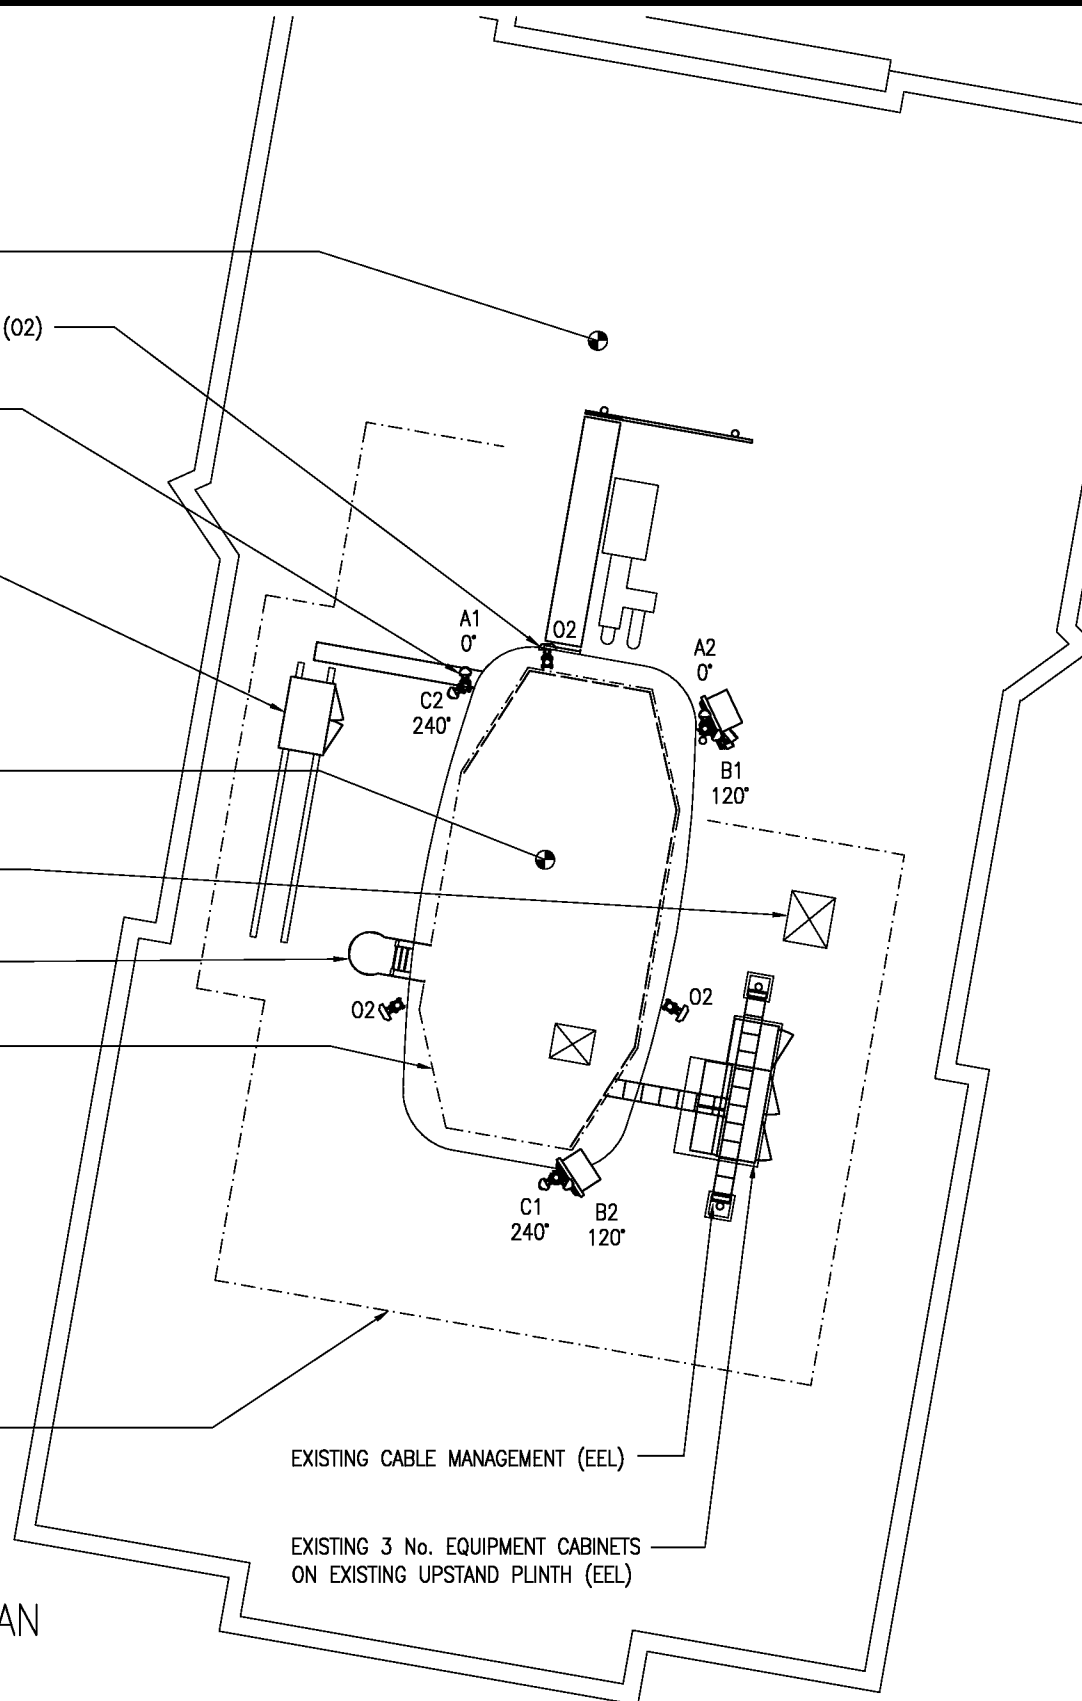


EXISTING ROOF PLAN

SCALE 1:125

PROPOSED ROOF PLAN

SCALE 1:125

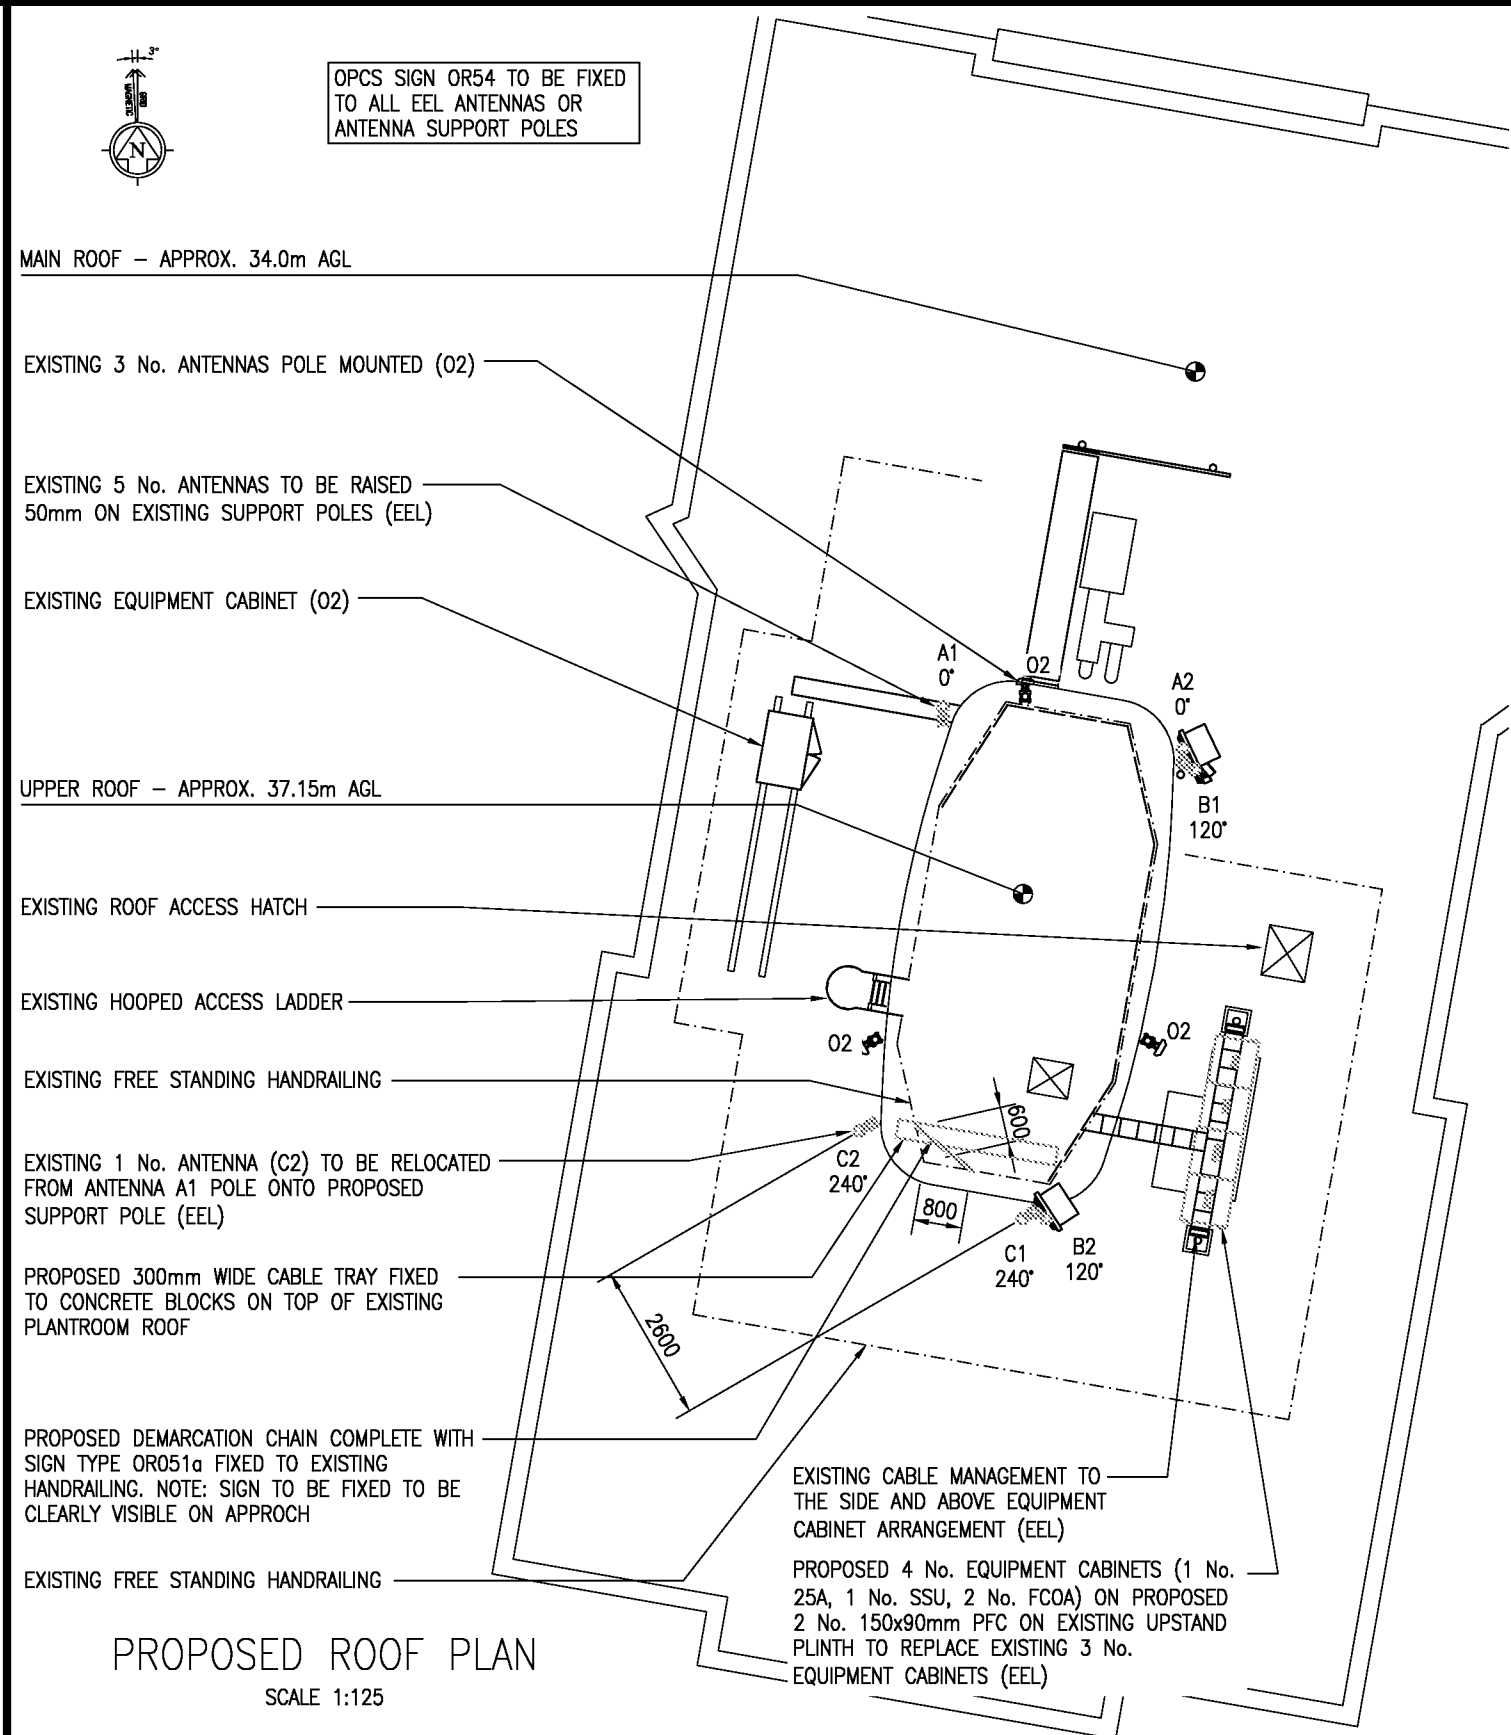

PROPOSED ROOF PLAN

SCALE 1:125

|            |          |        |     |
|------------|----------|--------|-----|
| OPT LETTER | DRG TYPE | DRG No | REV |
| -          | GA       | 101    | B   |